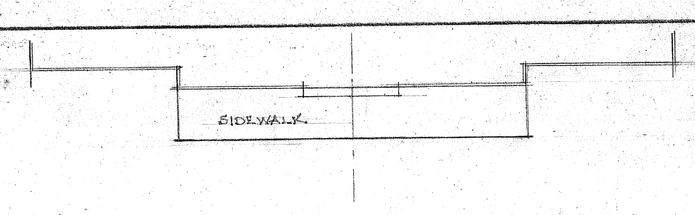

SWIMMING POOL
SCALE: 1/8" = 1'-0"

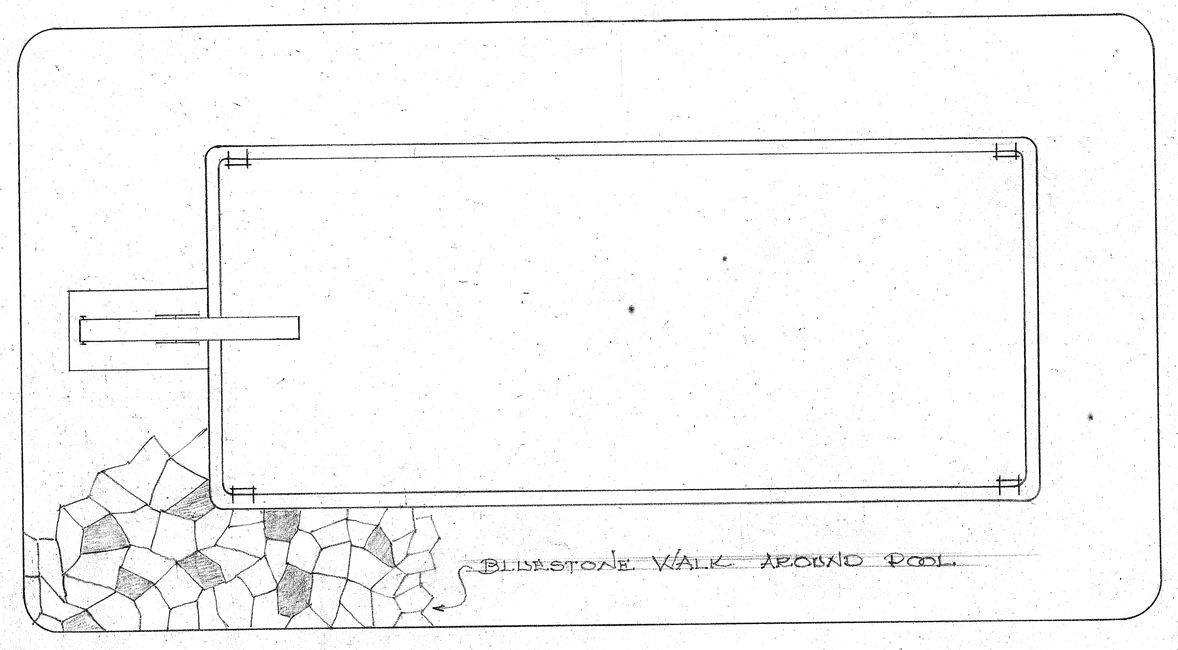

TOP VIEW

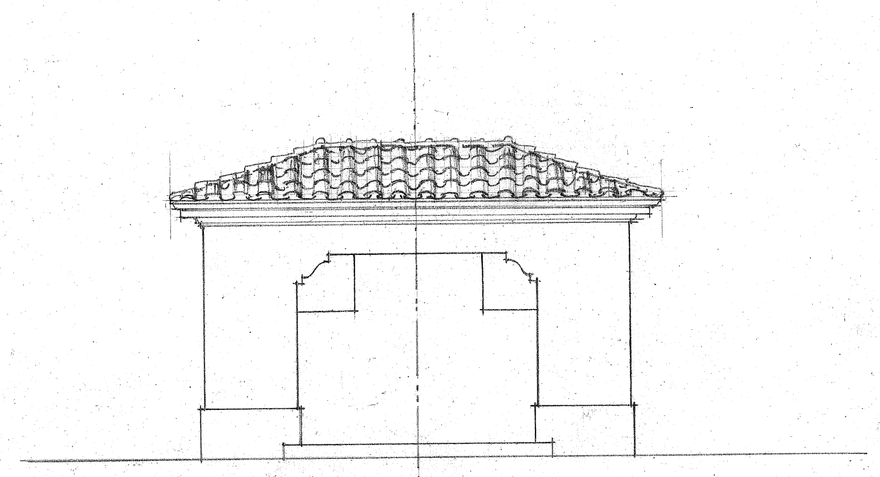

ELEVATION

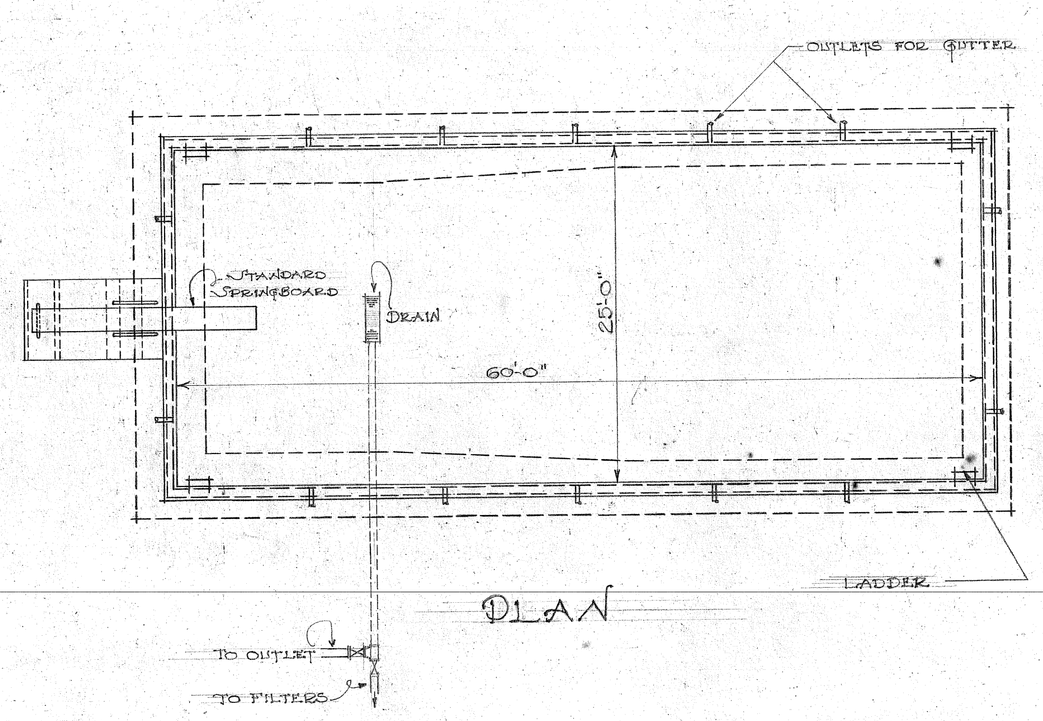

PLAN

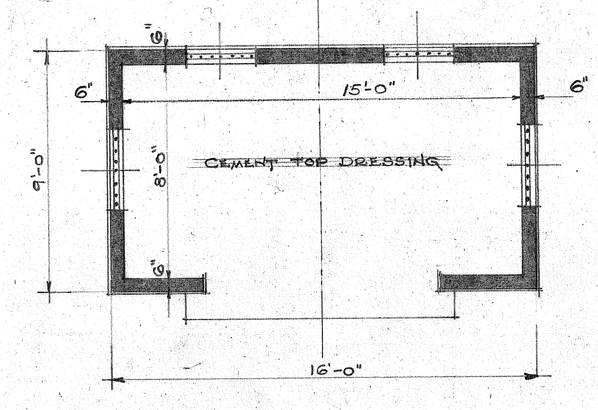

PLAN

BUS STAND
SCALE: 1/4" = 1'-0"

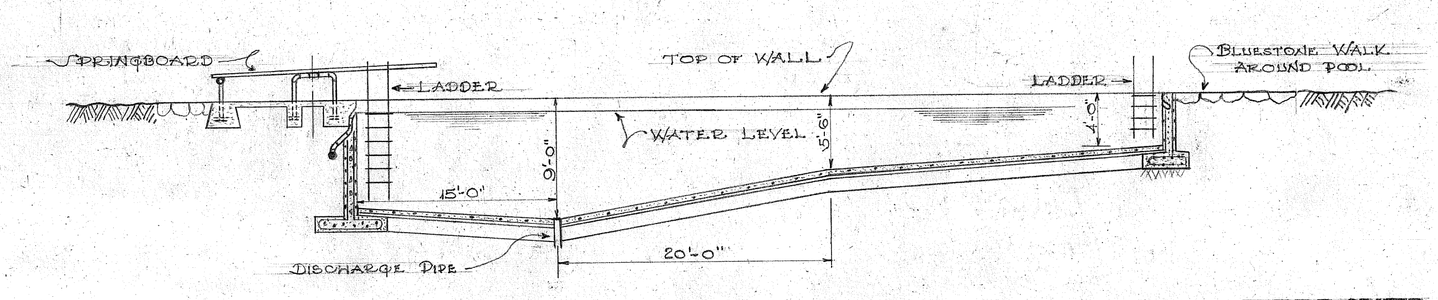

LONGITUDINAL SECTION

APPROVED:

_____ DIRECTOR, DIVISION OF PUBLIC WELFARE, D. OF H.

_____ COMMISSIONER OF HEALTH

DEL VALLE & CO.
ENGINEERS - ARCHITECTS
OCHOA BUILDING, SAN JUAN, P.R.
565 FIFTH AVE., NEW YORK, N.Y.

Carlos del Valle
LIC. NOS. 34 & 35

APRIL 24, 1946