OBSERVATION COTTAGES

SCALE : 1/8" = 1'-0"

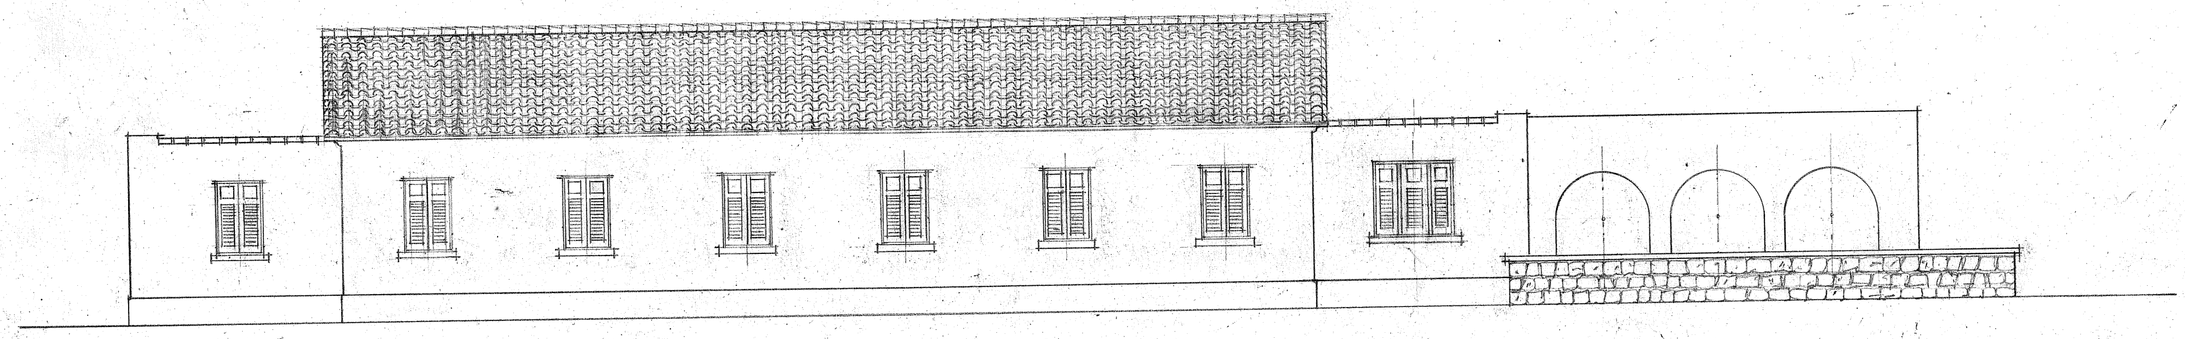

WEST ELEVATION
SCALE : 1/8" = 1'-0"

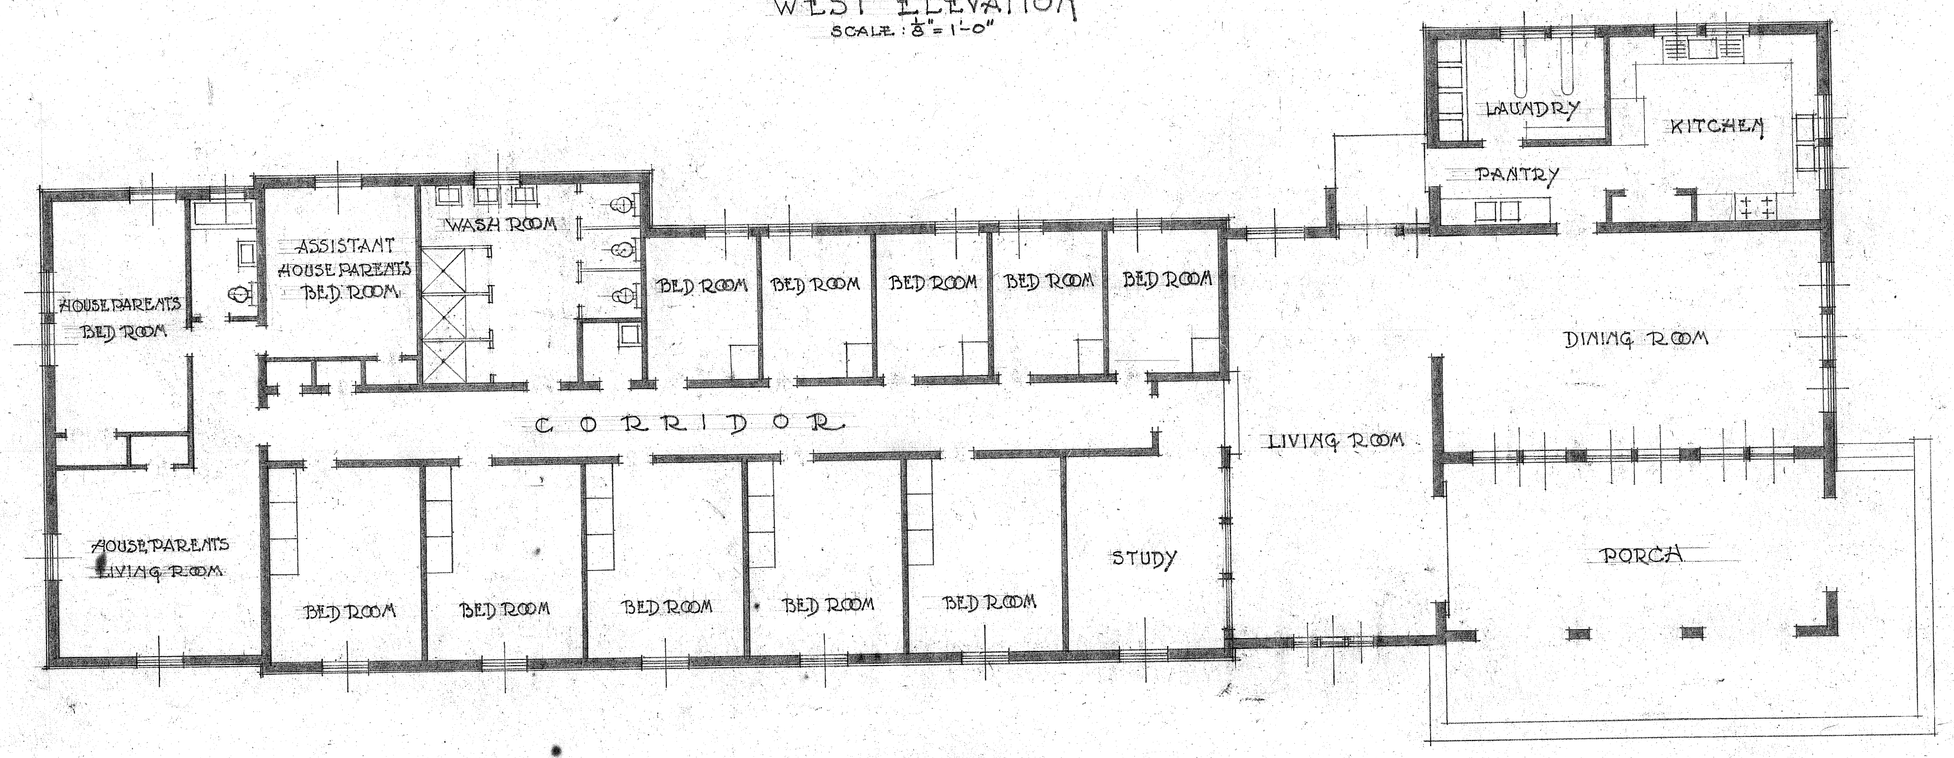

FLOOR PLAN
SCALE: 1/8"=1'-0"

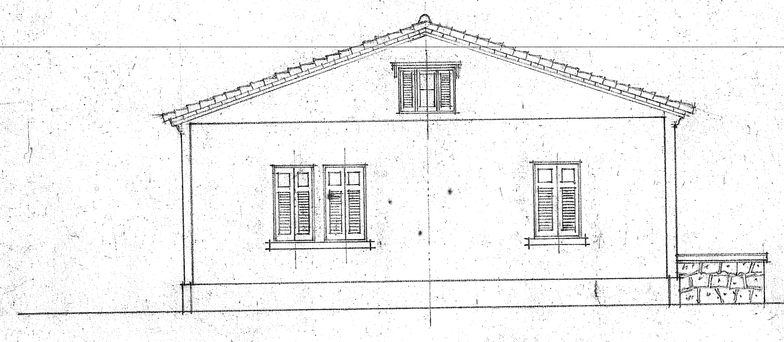

NORTH ELEVATION
SCALE : 1/8" = 1'-0"

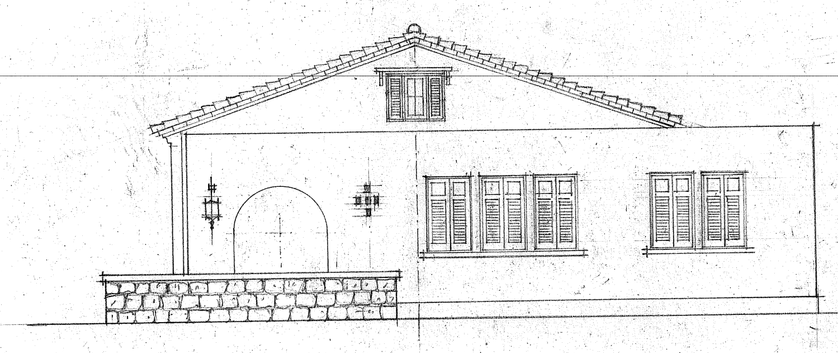

SOUTH ELEVATION
SCALE : 1/8" = 1'-0"

APPROVED :

_____ DIRECTOR, DIVISION OF PUBLIC WELFARE, D. OF H.

_____ COMMISSIONER OF HEALTH

DEL VALLE & CO.
ENGINEERS - ARCHITECTS
OCHOA BUILDING, SAN JUAN, P.R.
565 FIFTH AVE., NEW YORK, N.Y.
Carlos del Valle.
LIC. Nos. 34 & 35

APRIL 24, 1946.