GRADED SCHOOL, DINING ROOM AND ADMINISTRATION OFFICES

SCALE: 1/8" = 1'-0"

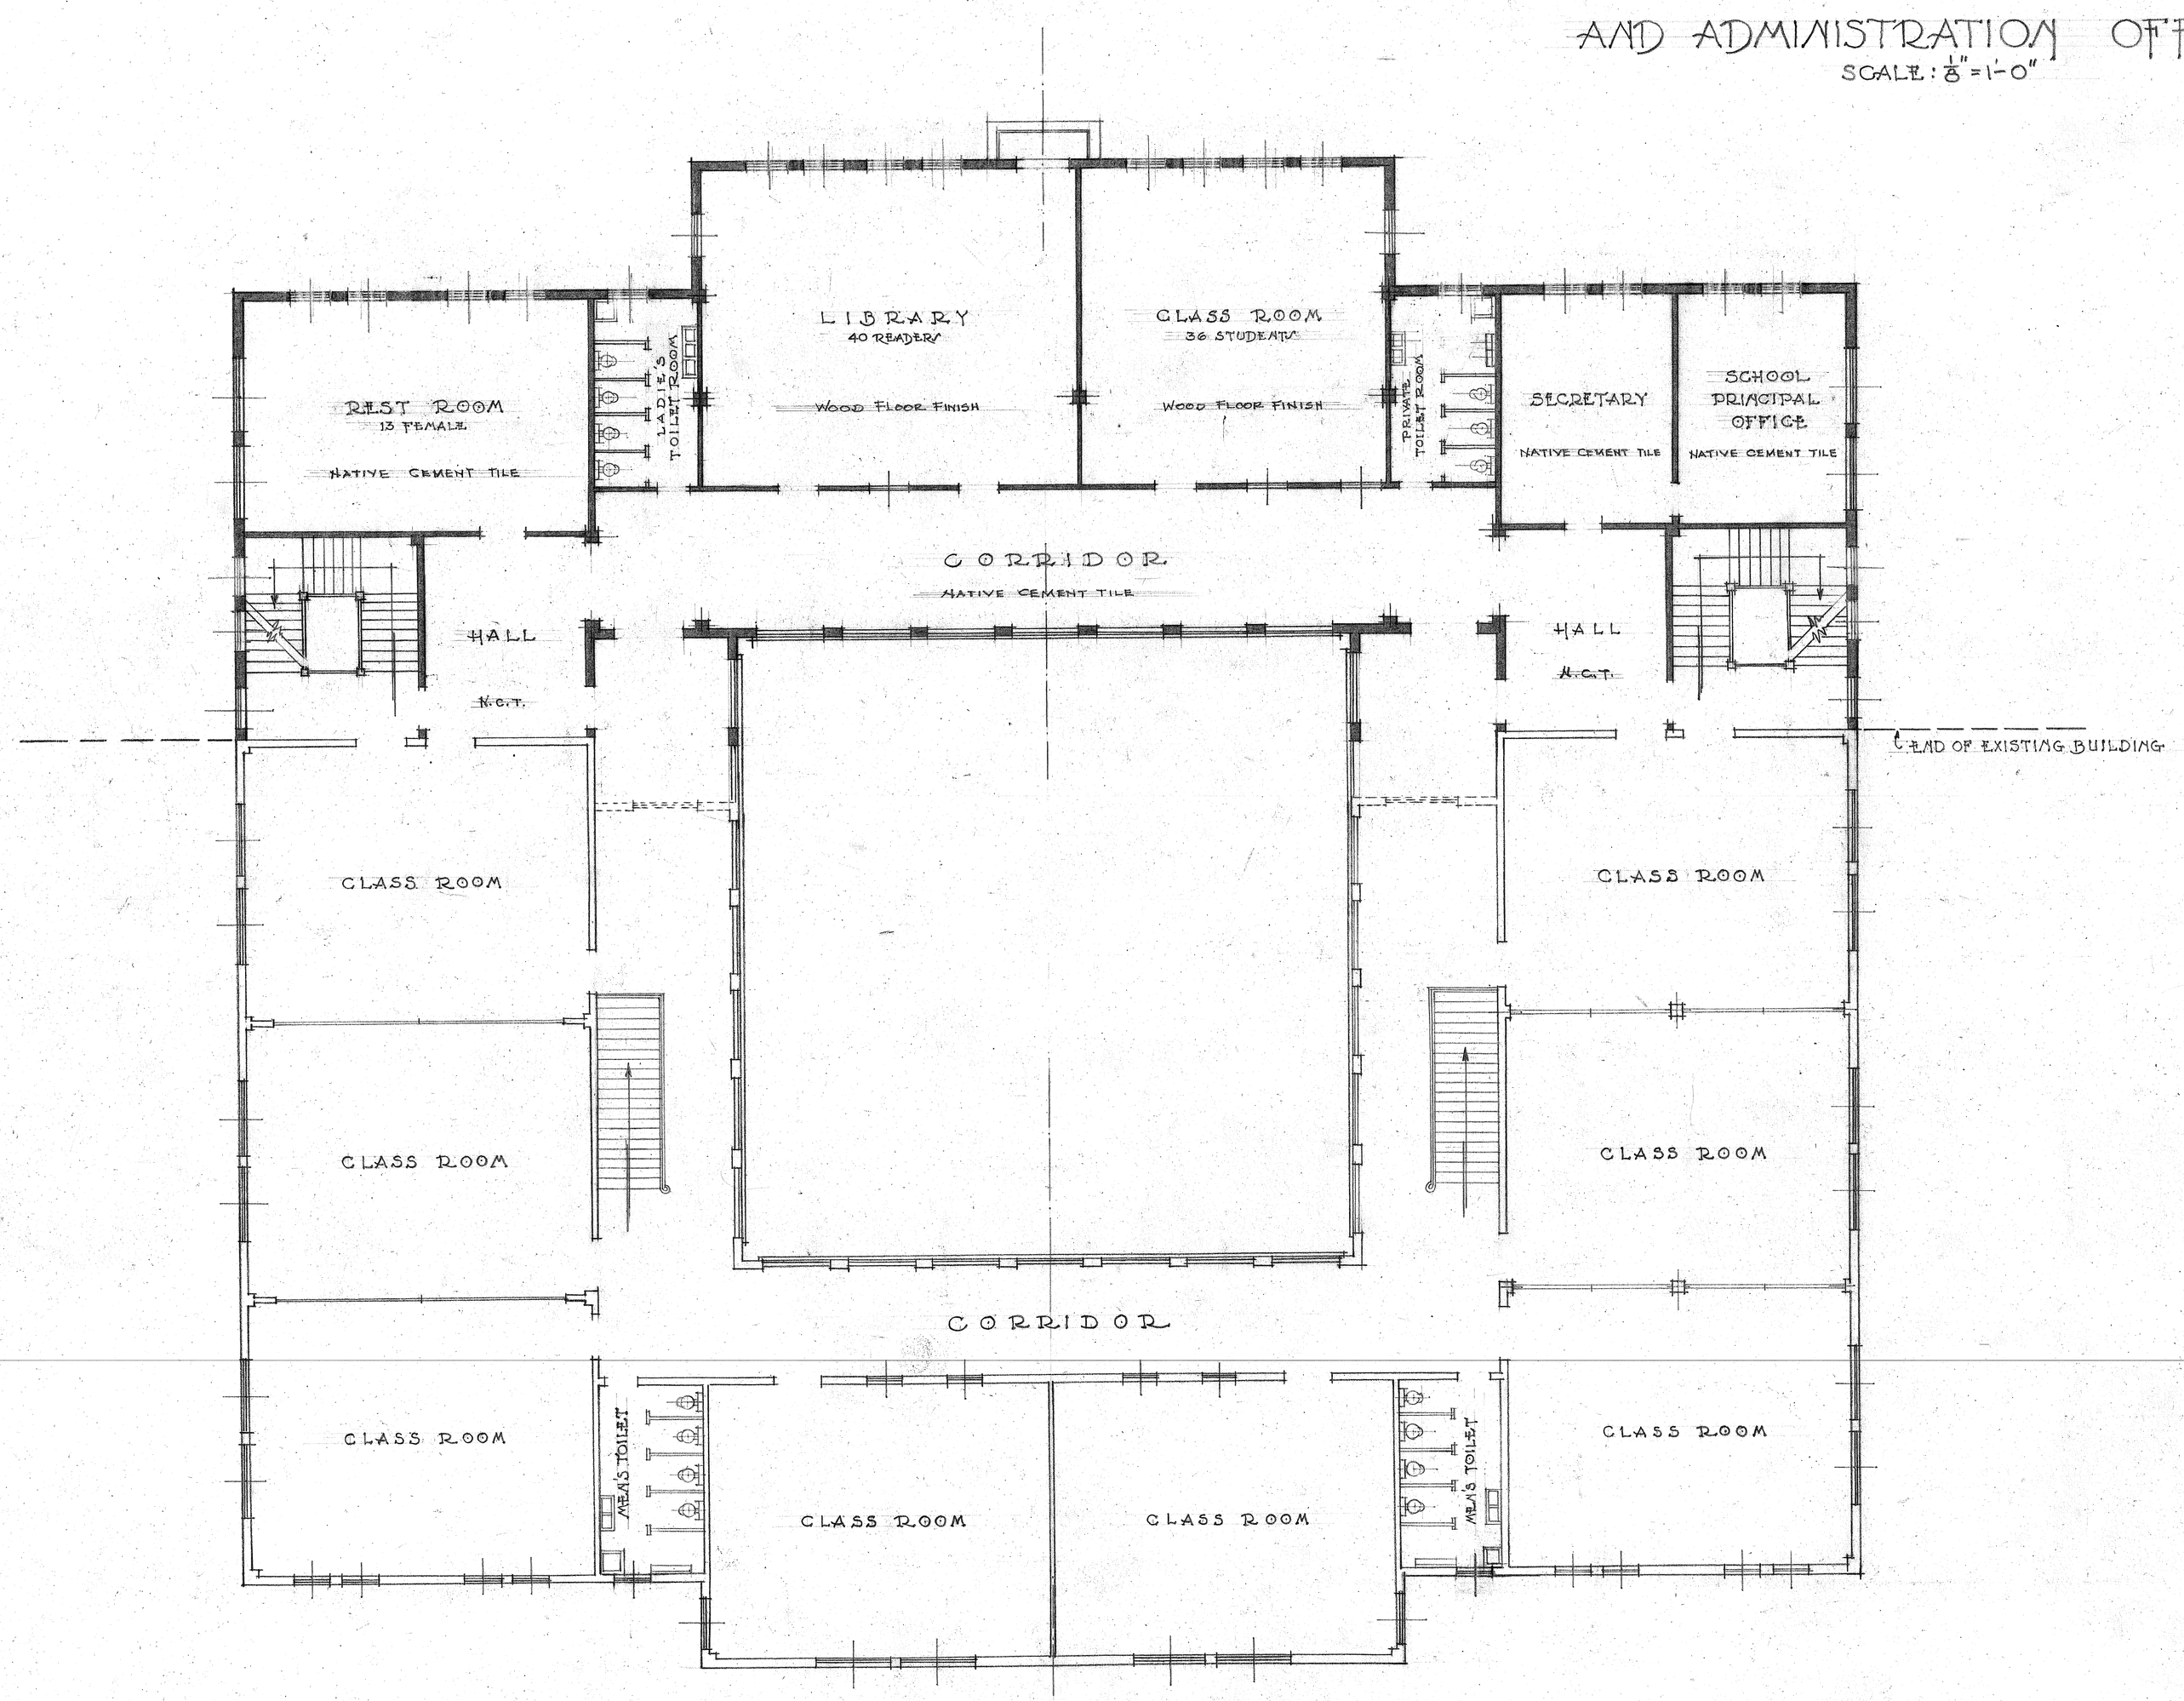

SECOND FLOOR PLAN

SCALE: 1/8" = 1'-0"

APPROVED:

_____ DIRECTOR, DIVISION OF PUBLIC WELFARE, D. OF H.

_____ COMMISSIONER OF HEALTH

DEL VALLE & CO.

ENGINEERS - ARCHITECTS

OCHOA BUILDING
SAN JUAN, P.R.

565 FIFTH AVE.
NEW YORK, N.Y.

Carlos del Valle
LIC. NOS. 34 & 35

APRIL 24, 1946

6