ASSEMBLY BUILDING

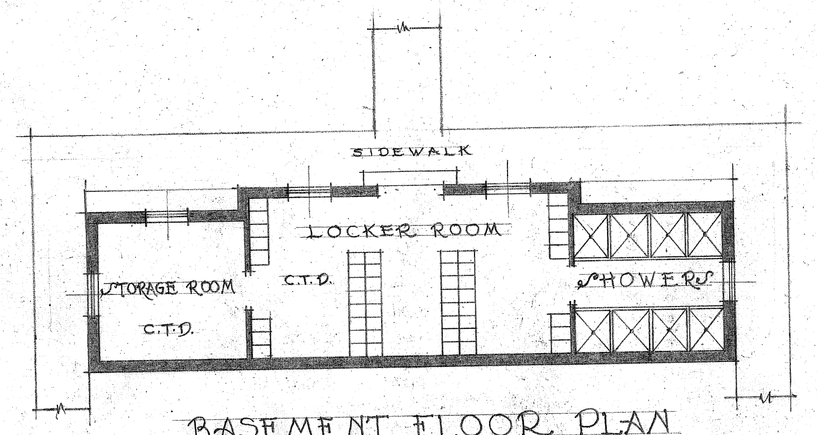

BASEMENT FLOOR PLAN
SCALE: 1/8" = 1'-0"

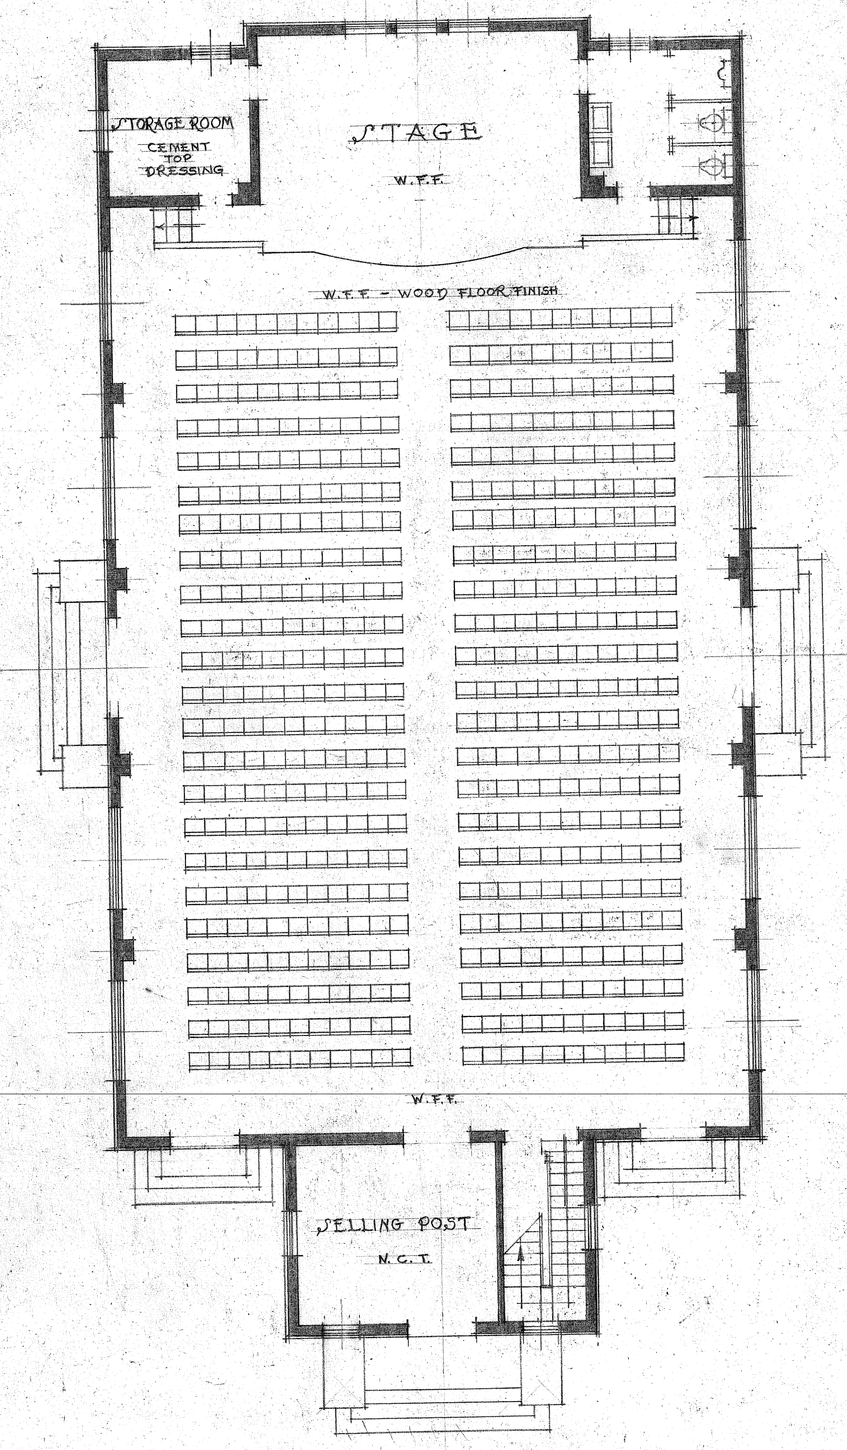

FIRST FLOOR PLAN
SCALE: 1/8" = 1'-0"

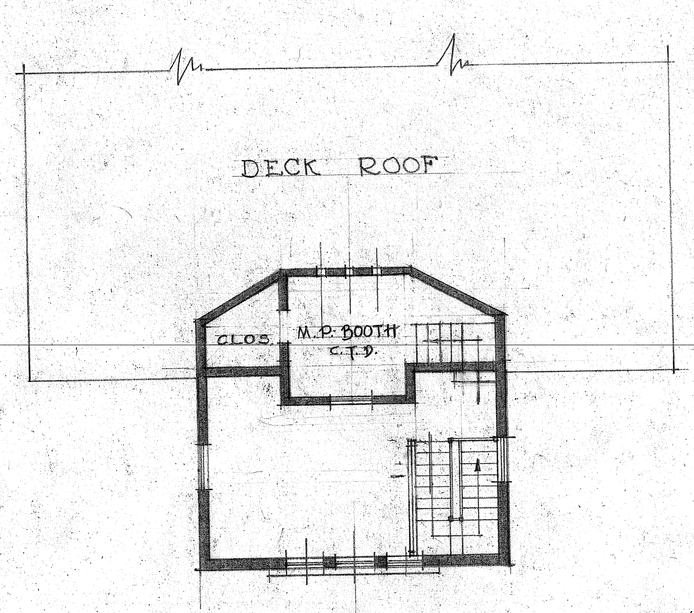

SECOND FLOOR PLAN
SCALE: 1/8" = 1'-0"

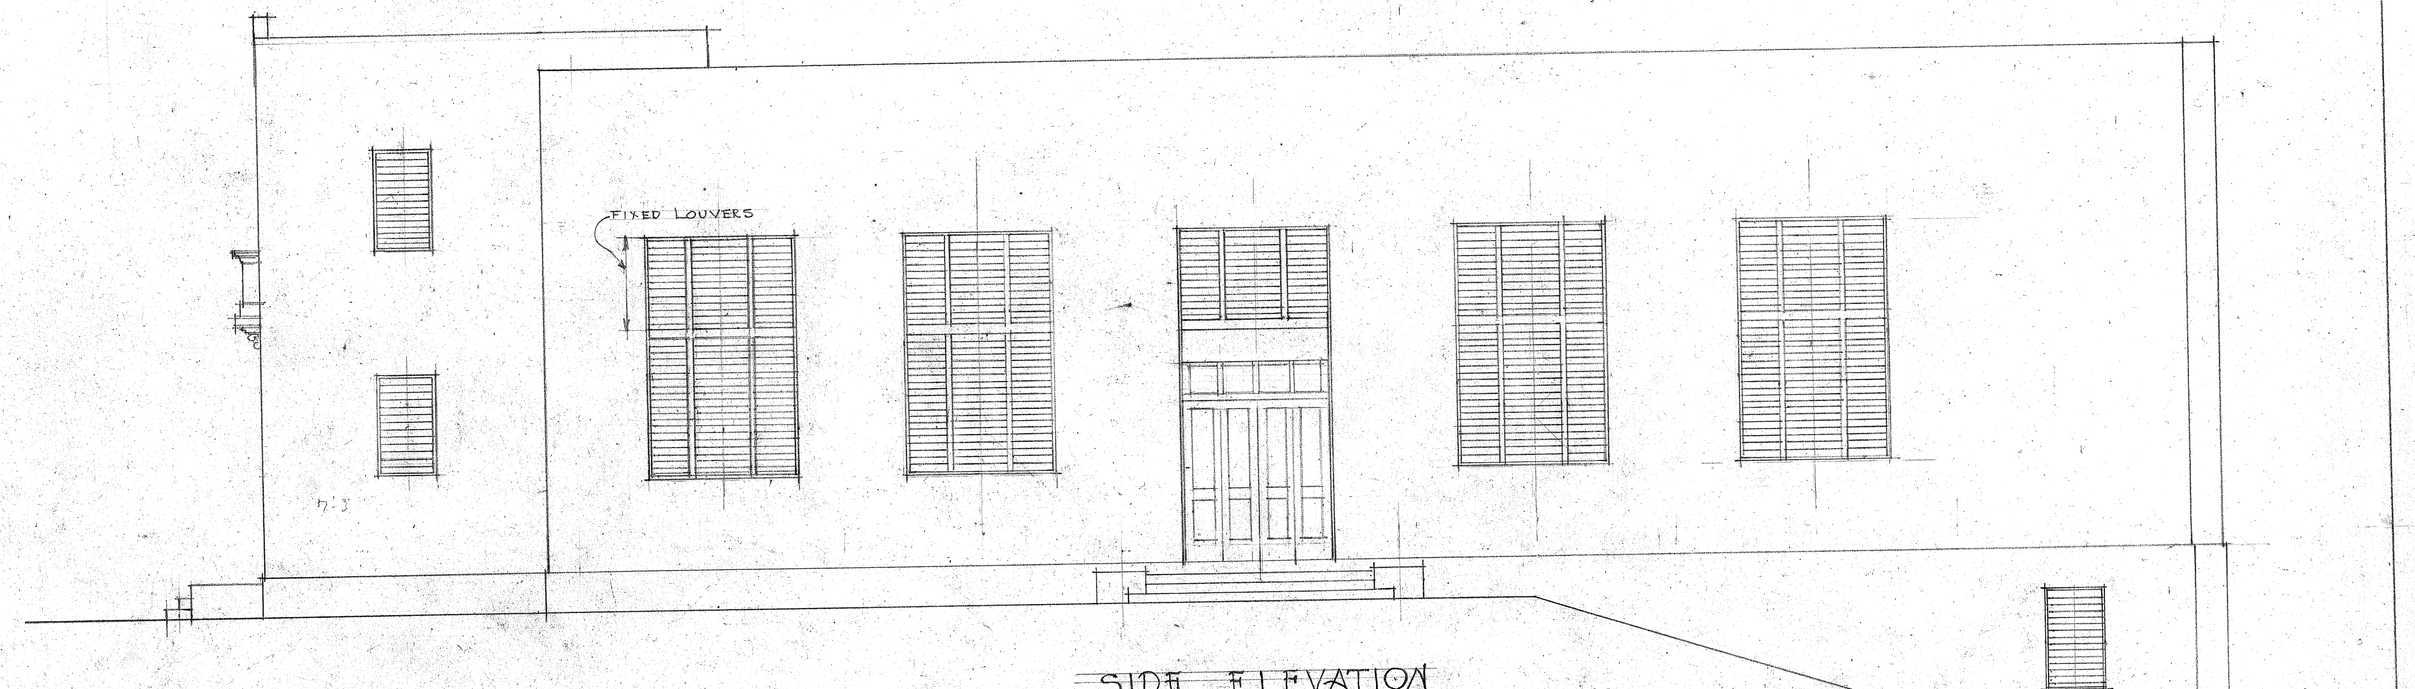

SIDE ELEVATION
SCALE: 3/16" = 1'-0"

FRONT ELEVATION
SCALE: 3/16" = 1'-0"

REVISED JULY 10, 1946 AS PER LETTERS JUNE 13 & JULY 3 AND MEETING HELD JULY 2, 1946.

NOTE: INSERT IN SPECIFICATIONS ALTERNATE PROPOSAL FOR MIAMI BLINDS IN PLACE OF REGULAR WINDOW SHUTTERS SHOWN.

APPROVED:

_____ DIRECTOR, DIVISION OF PUBLIC WELFARE, D. OF H.

_____ COMMISSIONER OF HEALTH

DEL VALLE & CO.
ENGINEERS - ARCHITECTS
OCHOA BUILDING, SAN JUAN, P.R.
565 FIFTH AVE., NEW YORK, N.Y.

Carlos del Valle
LIC. NOS. 34 & 35

APRIL 24, 1946.