GRADED SCHOOL, DINING ROOM AND ADMINISTRATION OFFICES

SCALE: $\frac{1}{8}$" = 1'-0"

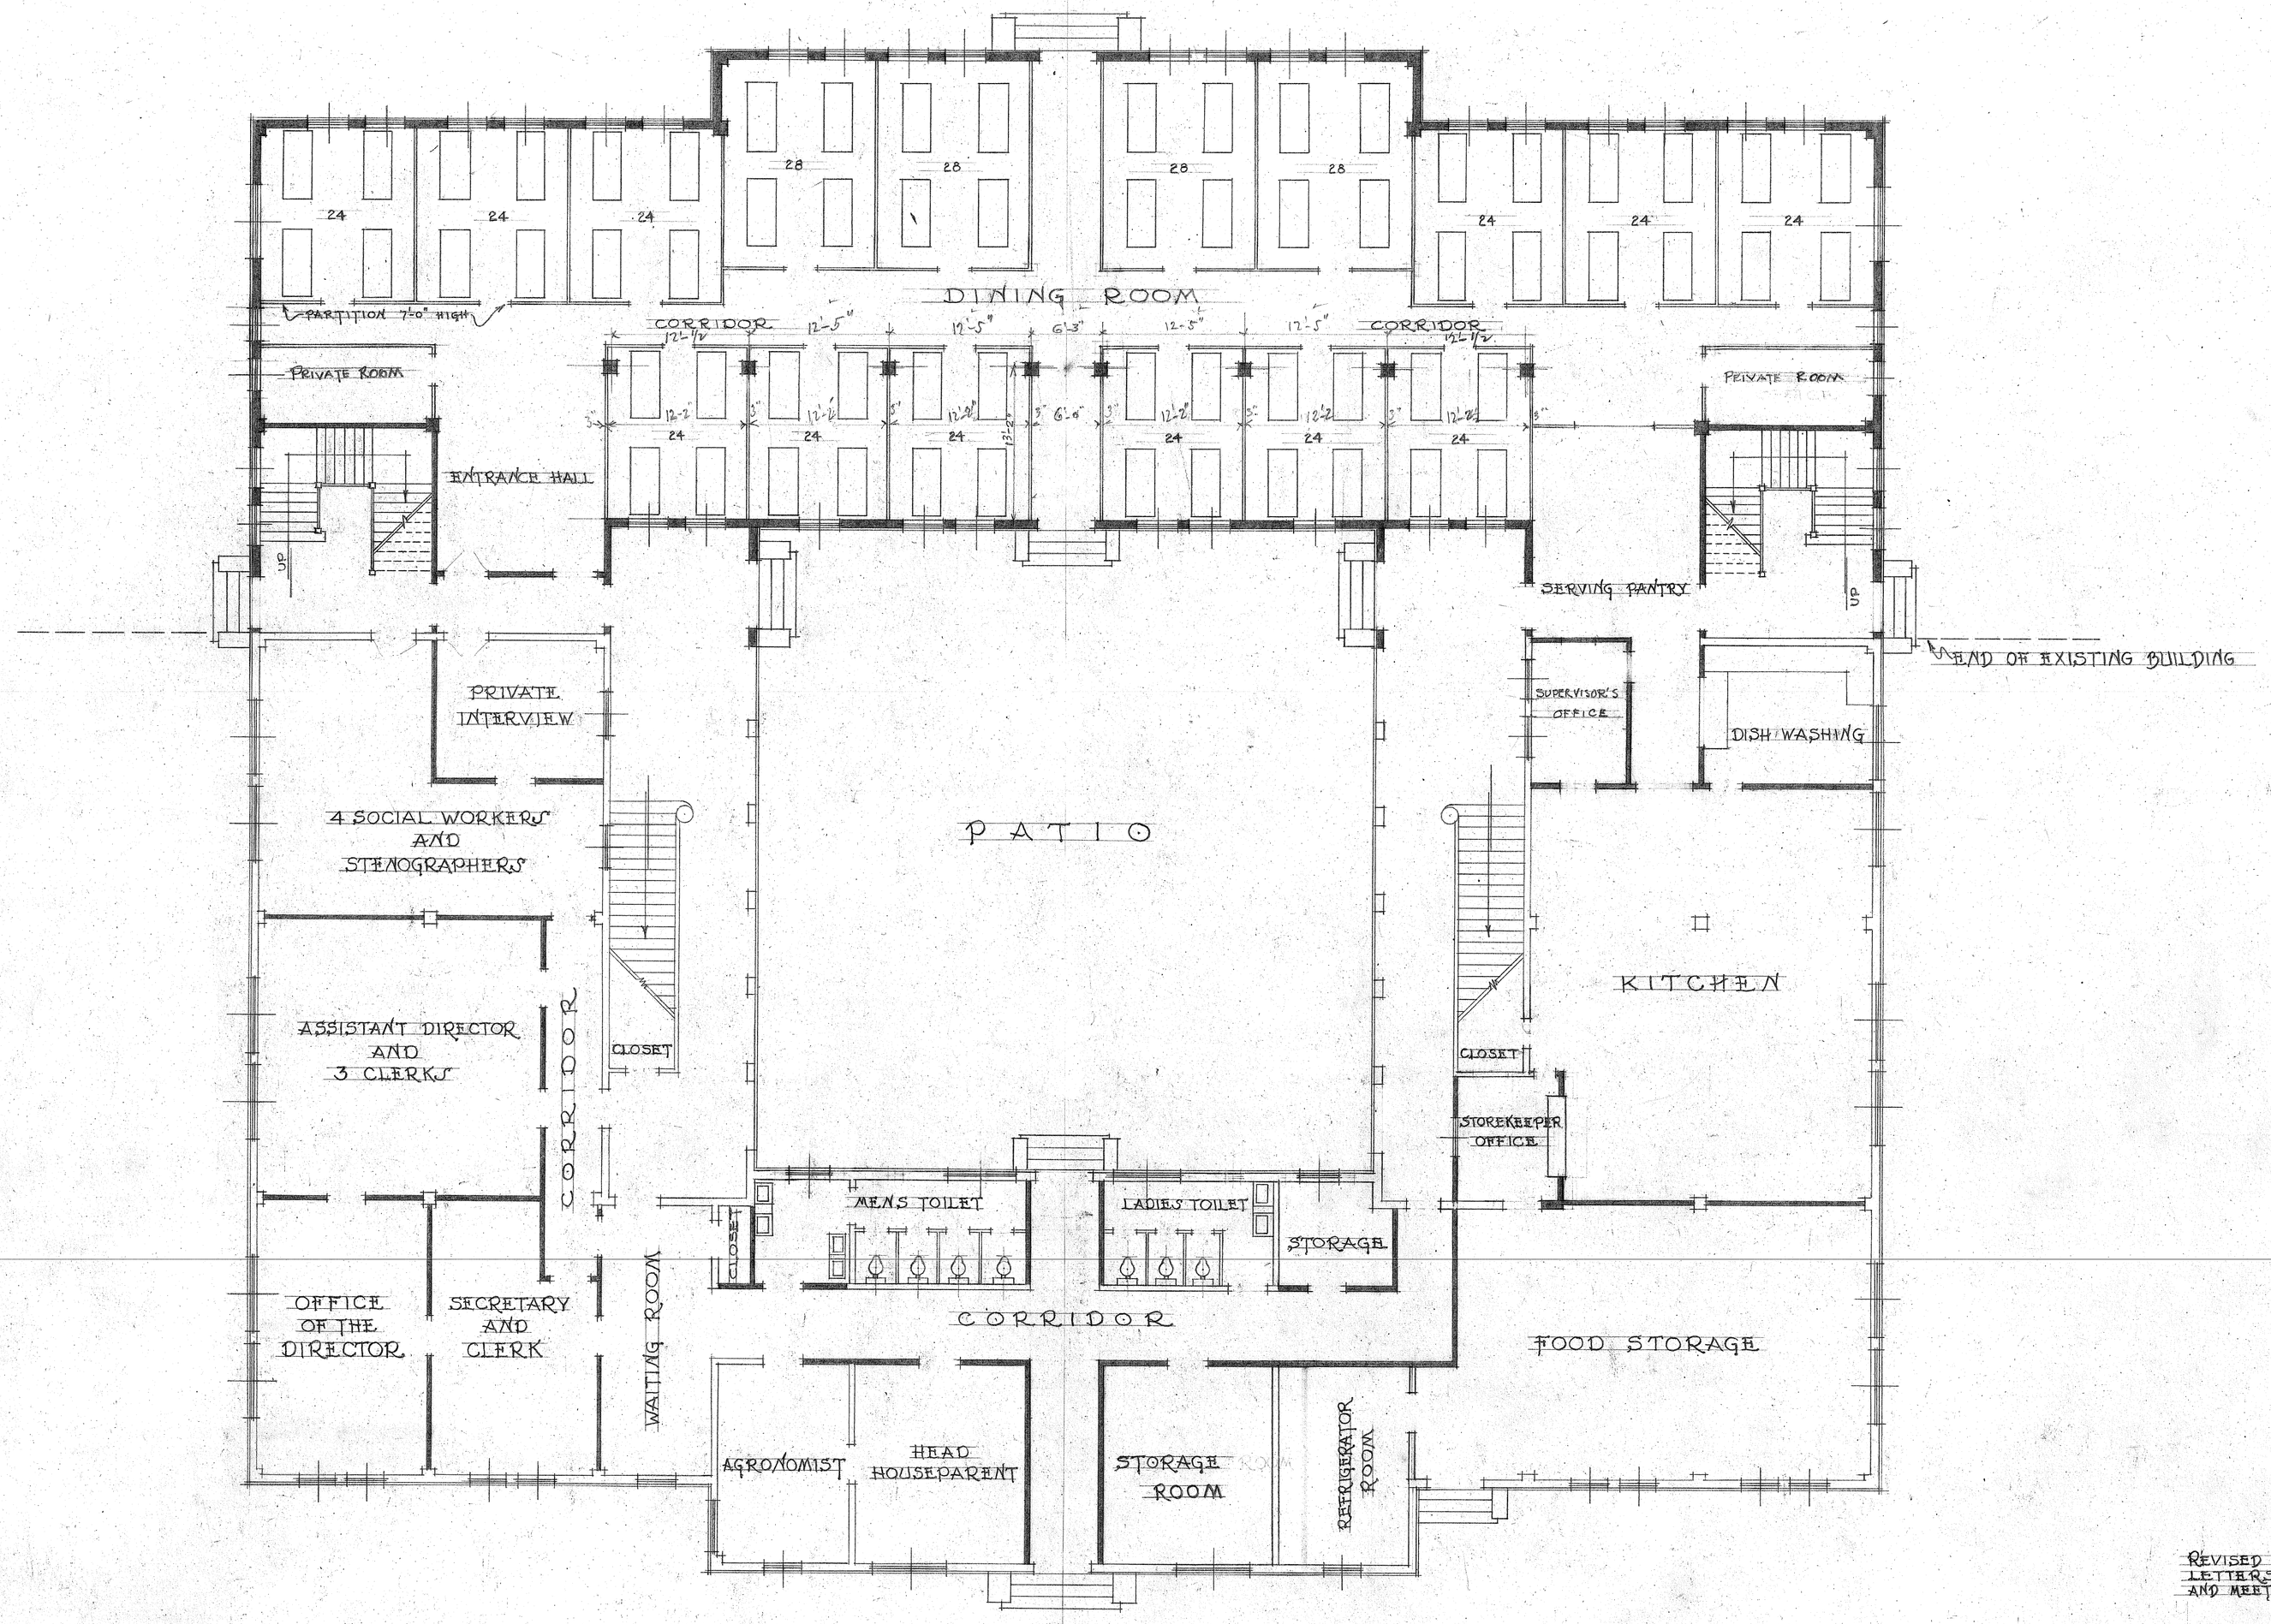

FIRST FLOOR PLAN

SCALE: $\frac{1}{8}$" = 1'-0"

REVISED JULY 10, 1946 AS PER LETTERS JUNE 13 & JULY 3 AND MEETING HELD JULY 2, 1946.

APPROVED:

_____ DIRECTOR, DIVISION OF PUBLIC WELFARE, D. OF H.

_____ COMMISSIONER OF HEALTH

DEL VALLE & CO.

ENGINEERS - ARCHITECTS

OCHOA BUILDING, SAN JUAN, P.R. — 565 FIFTH AVE., NEW YORK, N.Y.

Carlos del Valle

LIC. NOS. 34 & 35

APRIL 24, 1946.

5