NOTE:
N.T.F Indicate Native.
Tile Floor inc. bavaboard.
C. F. Indicate Cement
Floor Finish inc. bavaboard.

SHELVES not included
In Contract.

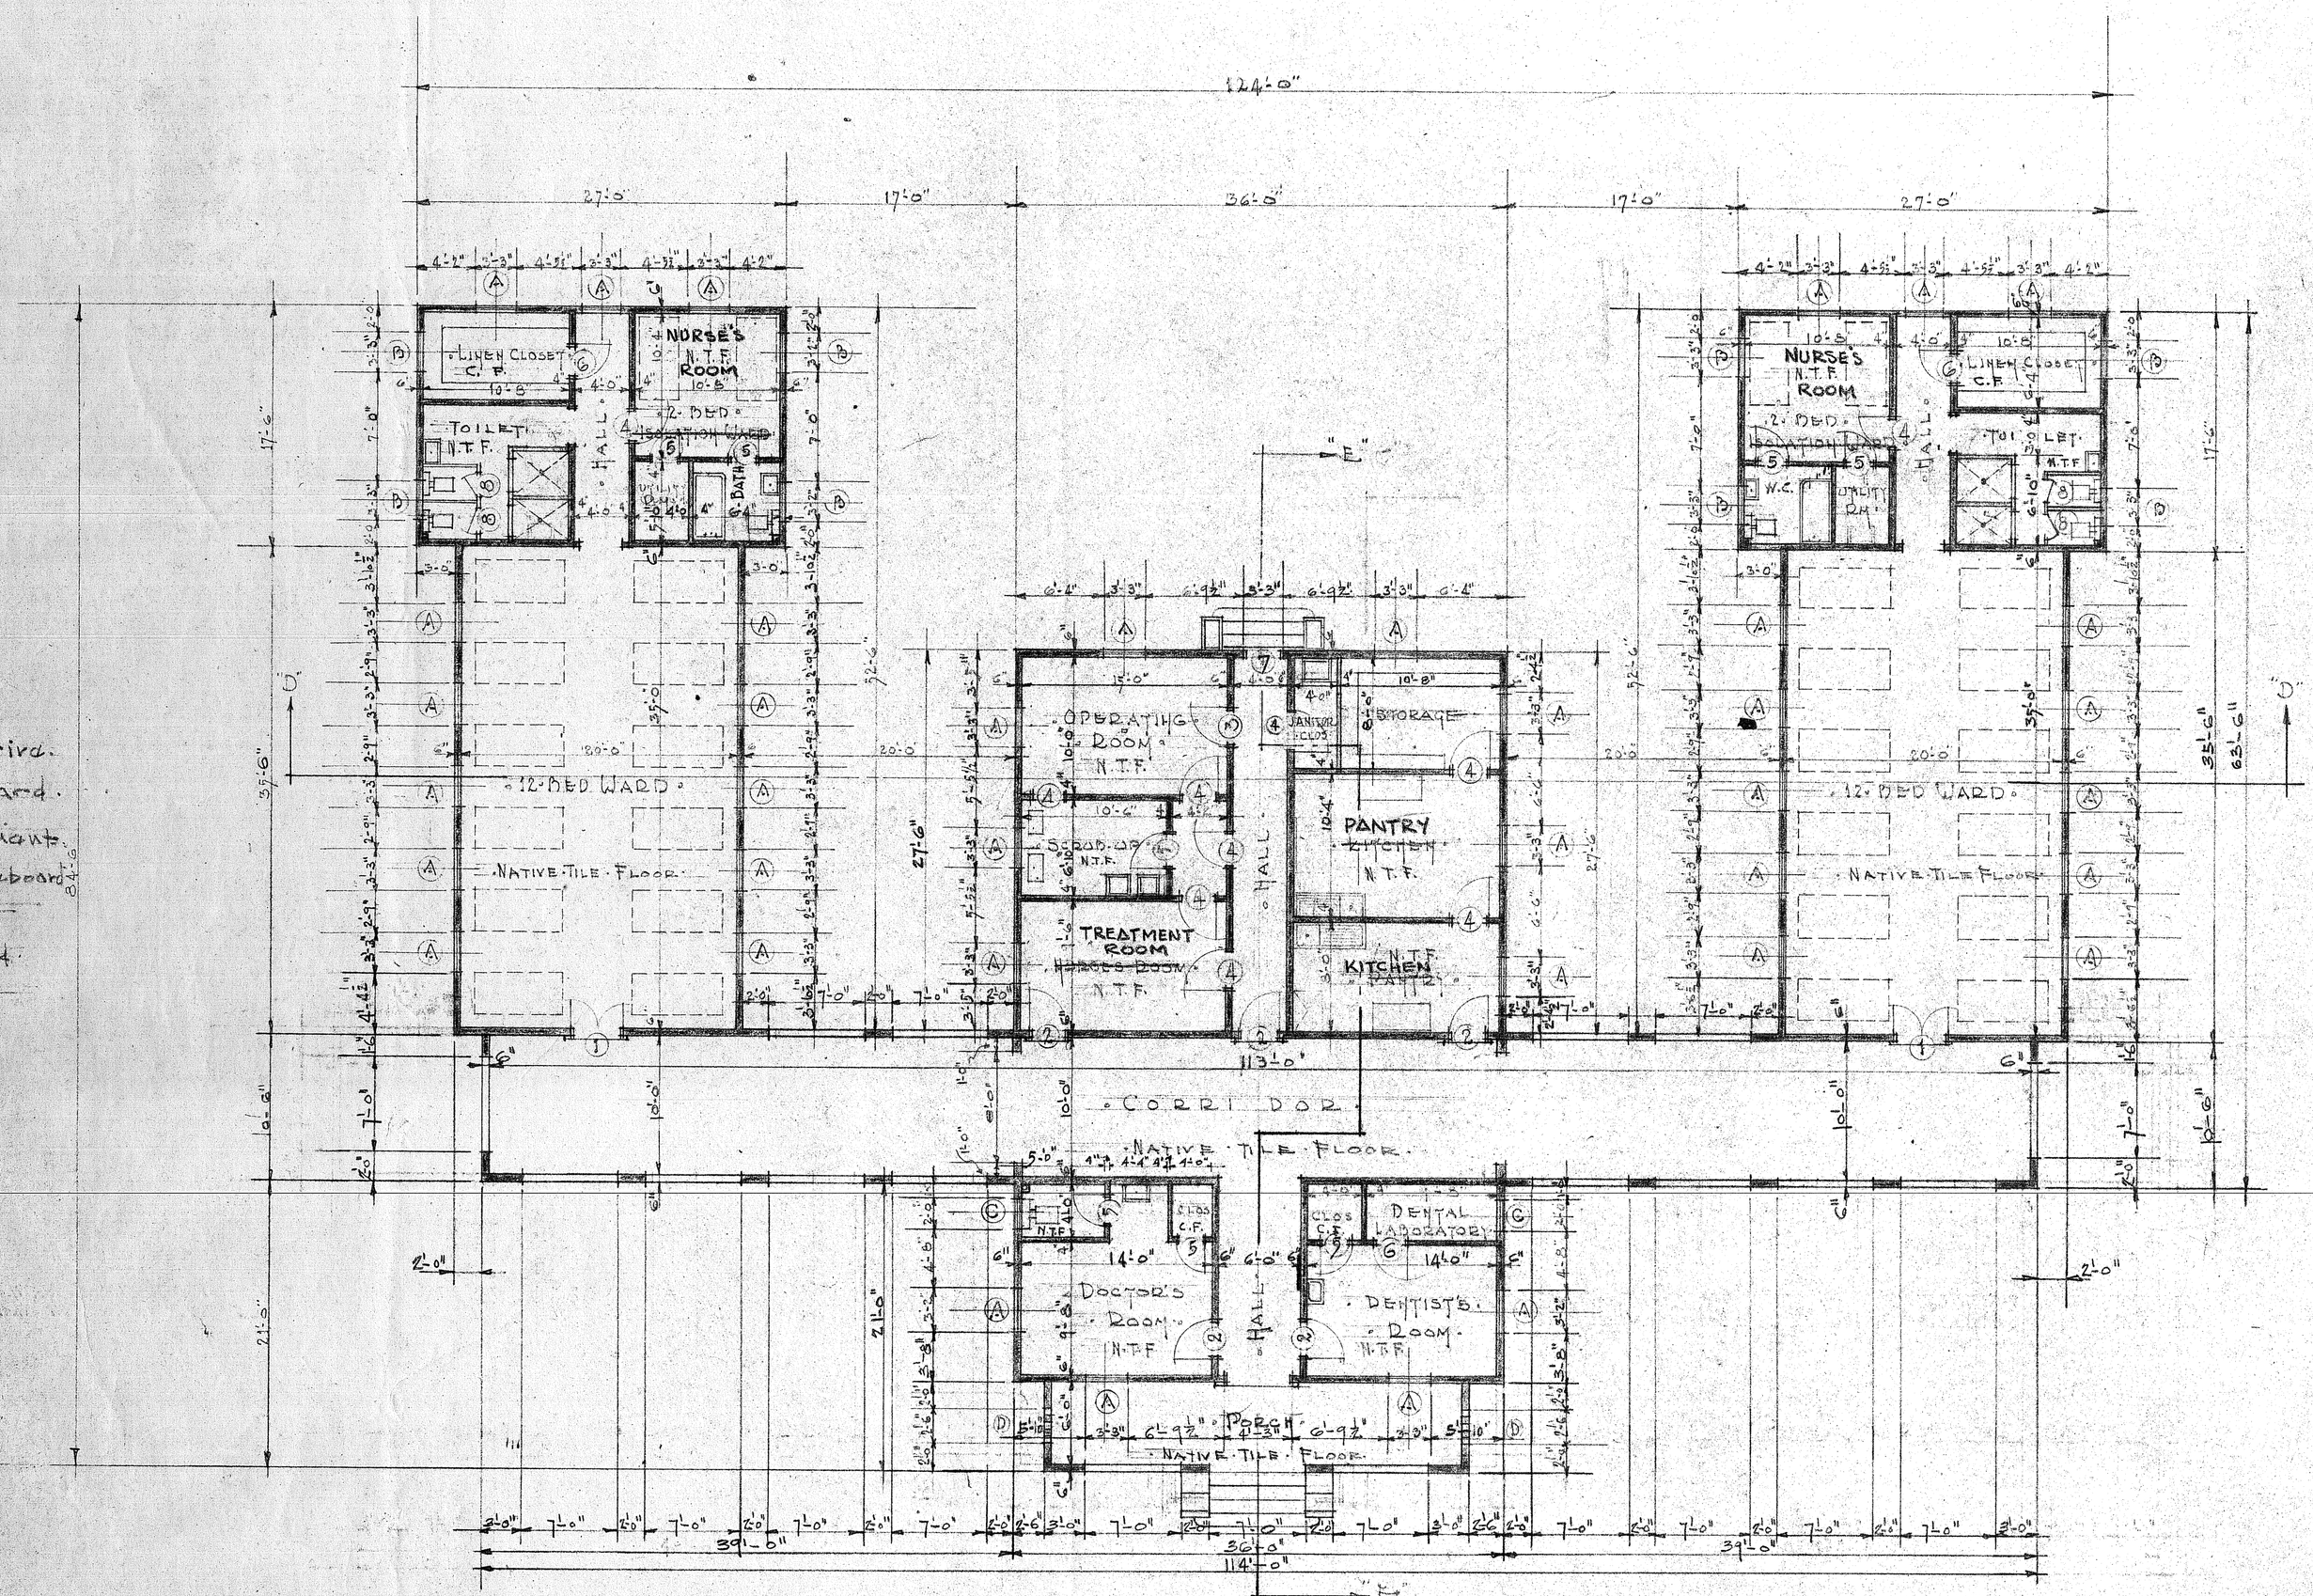

FLOOR PLAN
Scale 1/8"=1'-0"

APPROVED:
ACTING ASSISTANT ADMINISTRATOR, P.R.R.A.
COMMISSIONER OF HEALTH, GOV'T. OF PUERTO RICO

SUBMITTED:
Manuel Font Nov. 13/37
CHIEF ENGINEER, ENGINEERING DIV., PRRA.

INSULAR HOME FOR BOYS
TO BE CONSTRUCTED AT THE MUNICIPALITY OF GUAYNABO
INFIR MARY BUILDING

GOVERNMENT OF PUERTO RICO
DEPARTMENT OF HEALTH
DR. E. GARRIDO MORALES, COMMISSIONER
PREPARED BY: BUREAU OF SANITARY ENG'G.
APPROVED:

P.R.R.A.
ENGINEERING DIVISION
MANUEL FONT, CHIEF ENGINEER
PUBLIC BLDG. & URBAN HOUSING SECT.
G. RAMIREZ DE ARELLANO, SR. ARCHITECT