NOTE:

All walls to be plastered outside & inside.
All floor to be finish in native mosaic tile.
with baseboard of same material except where
shown different.
Roof to be finish with ½" Cement mortar
All rooms shall have picture molding.
Angles with the ceilings shall be rounded.
Closets floor to be finished in Cement.

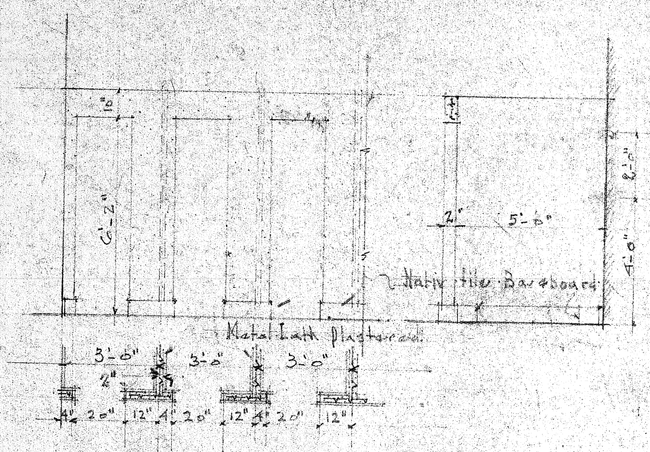

* DETAIL OF WATER-CLOSET STALLS *
* Scale 3/4" = 1'-0" *

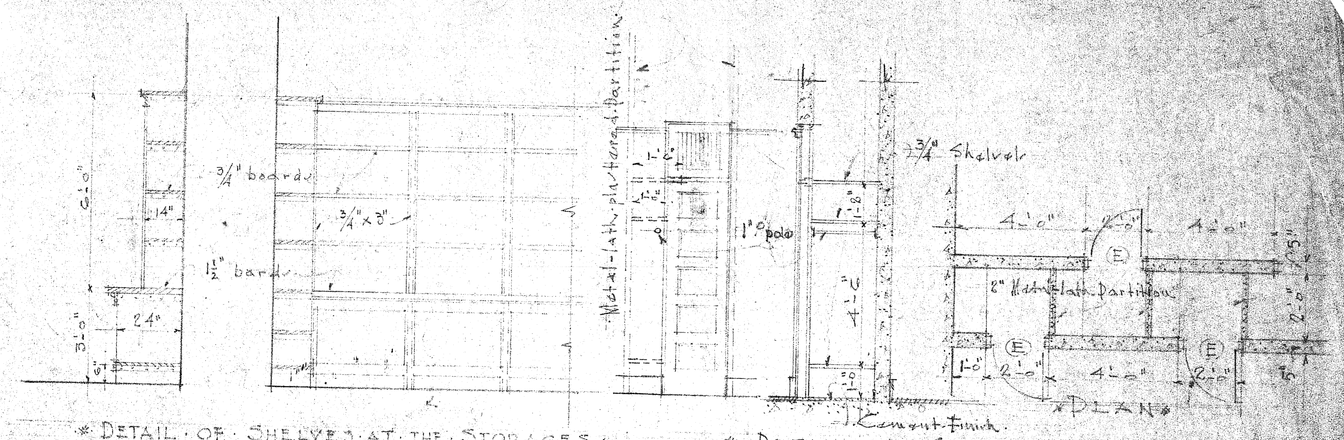

* DETAIL OF SHELVES AT THE STORAGES *
* Scale 3/8" = 1'-0" *

* DETAIL OF CLOSETS *
* PLAN *

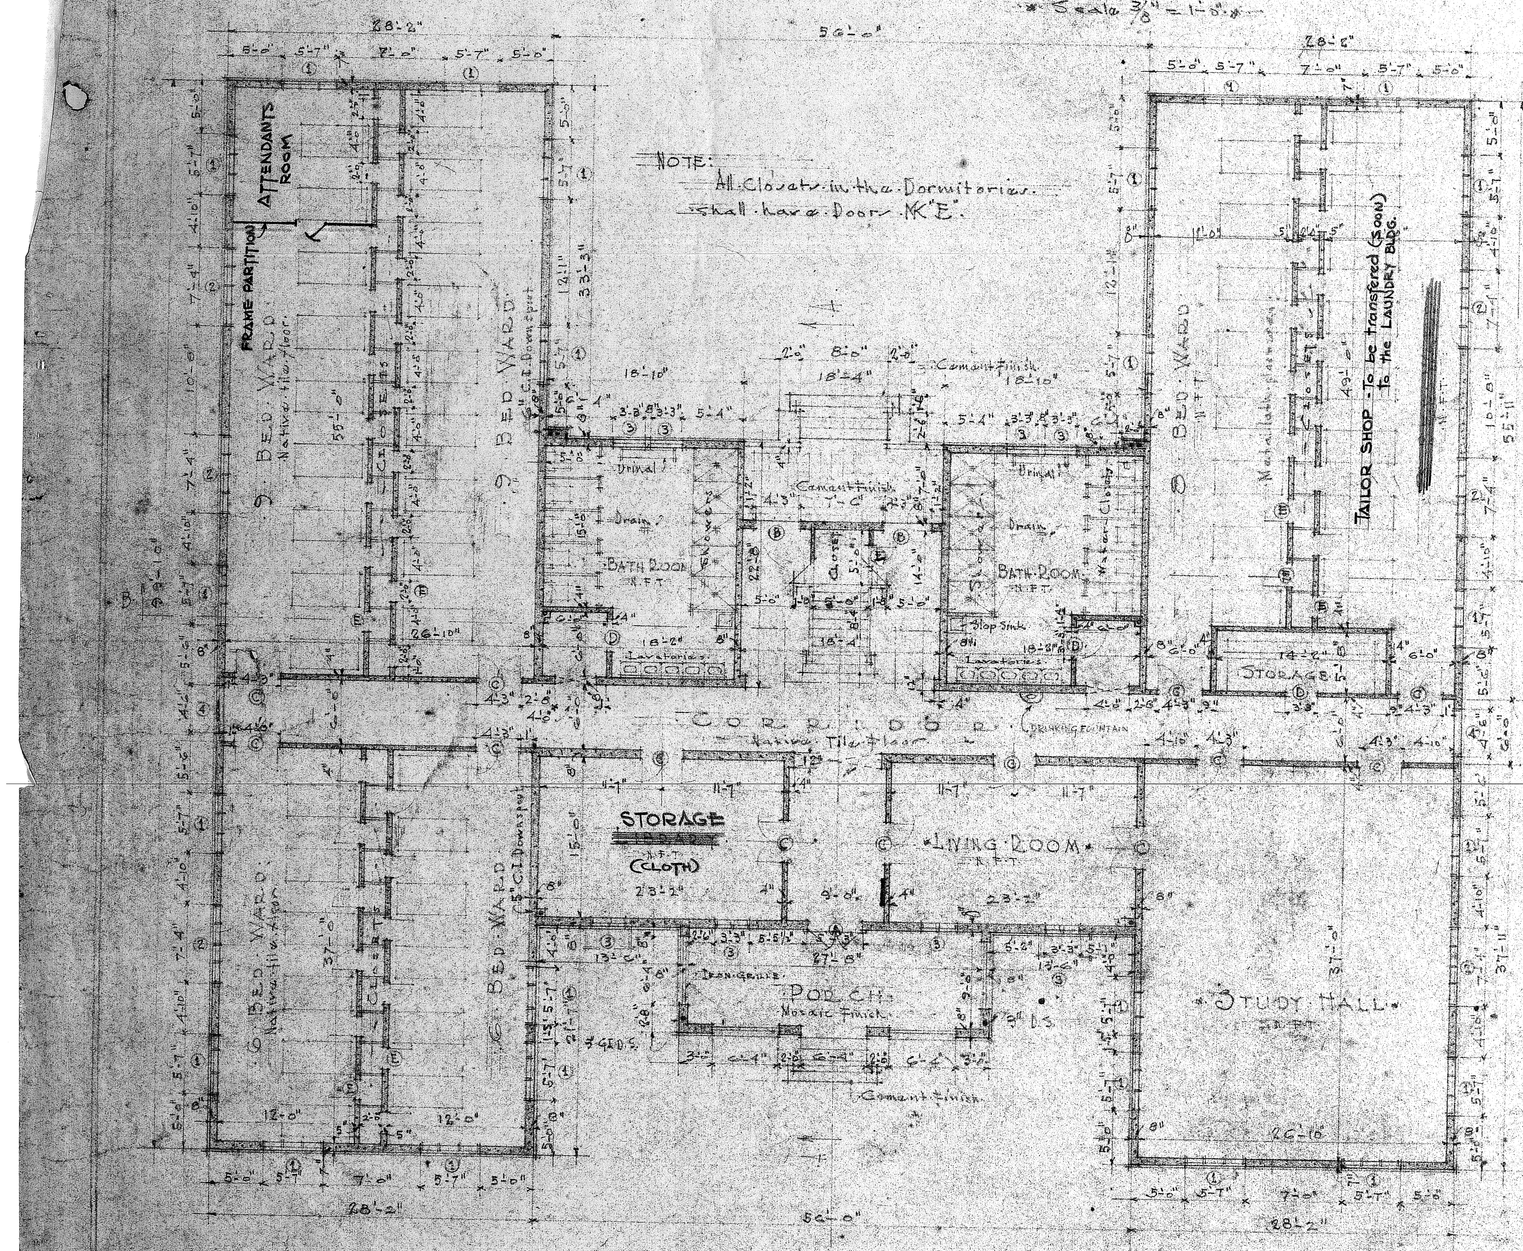

NOTE:
All Closets in the Dormitories
shall have Door Nº "E".

* FIRST FLOOR PLAN *
* Scale 1/8" = 1'-0" *

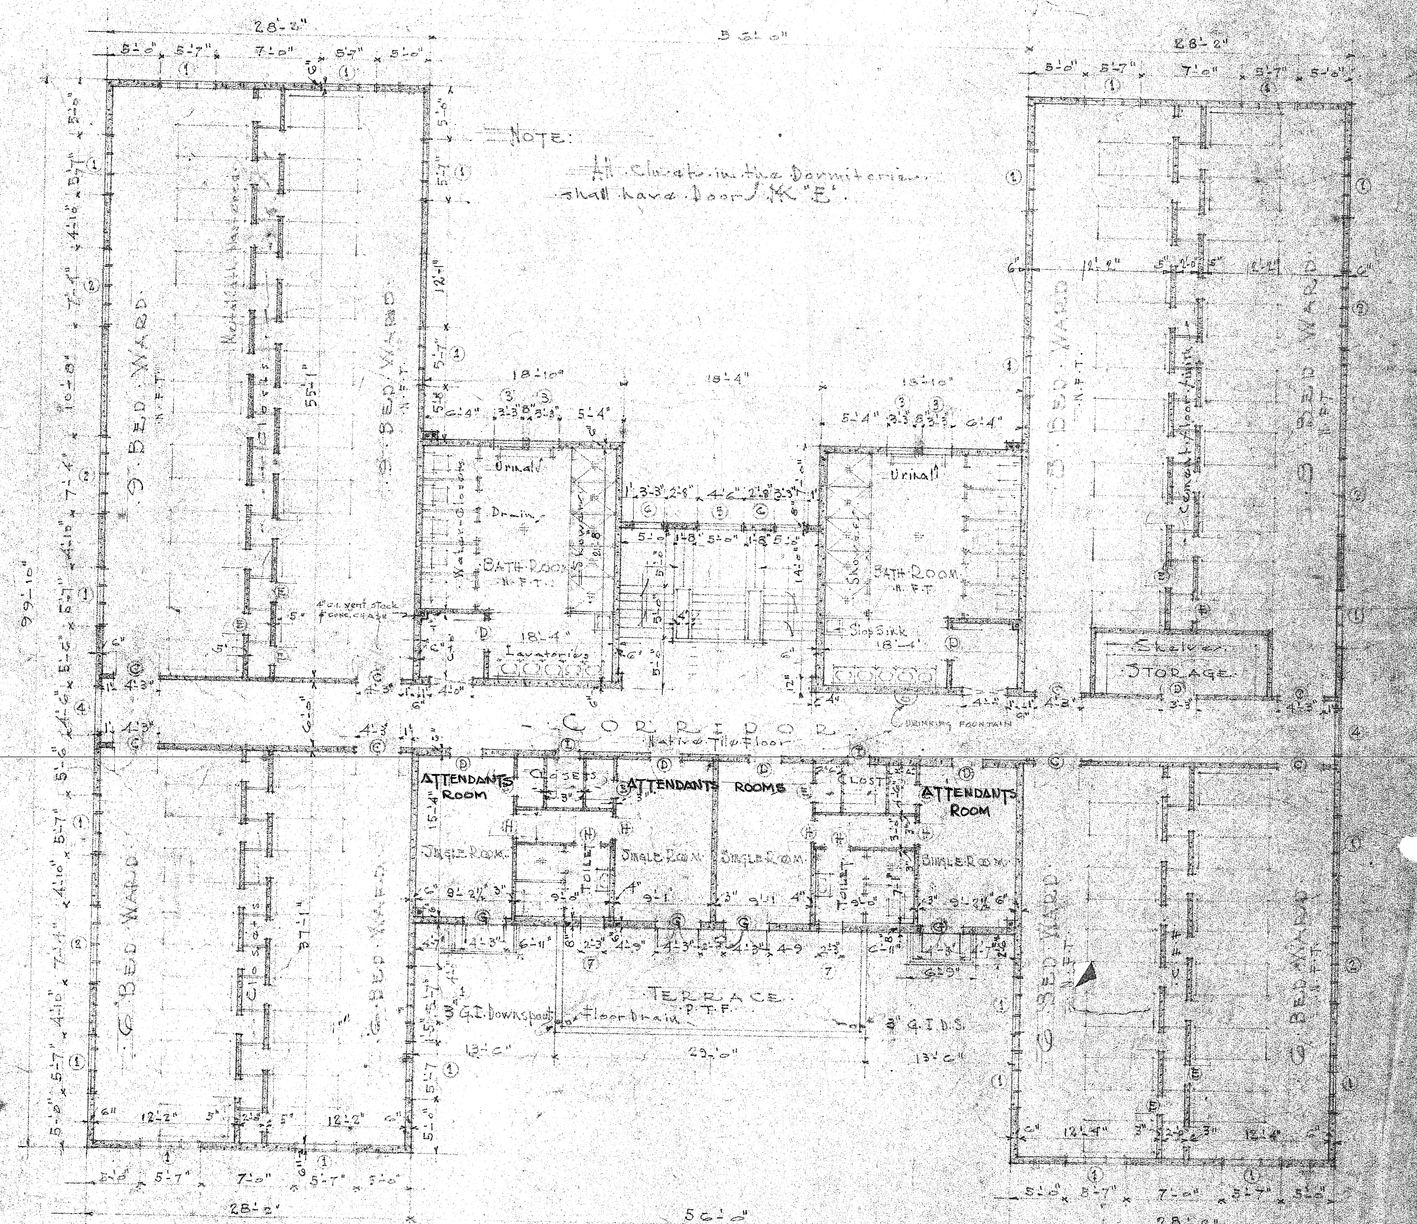

NOTE:
All Closets in the Dormitories
shall have Door Nº "E".

* SECOND FLOOR PLAN *
* Scale 1/8" = 1'-0" *

APPROVED:
ACTING ASST ADMINISTRATOR P.R.R.A.
COMMISSIONER OF HEALTH GOVT OF PUERTO RICO
CHIEF ADMINISTRATIVE OFFICER P.R.R.A.

SUBMITTED BY:
CHIEF ENGINEER, ENGINEERING DIVISION
SENIOR ARCHITECT
PUBLIC BUILDINGS & URBAN HOUSING SECTION

* INSULAR HOME FOR BOYS *
* TO BE CONSTRUCTED AT THE MUNICIPALITY OF GUAYNABO *
* DORMITORY * NO. 1

* SHEET NO. 3 OF 10 SHEETS *
* DATE Nov 10-1937 *
PROJECT NO. 403-2-51

GOVERNMENT OF PUERTO RICO
DEPARTMENT OF HEALTH
DR. E. GARRIDO MORALES COMMISSIONER
PREPARED BY BUREAU SANITARY ENG.
Approved
SANITARY ENGINEER
DATE Nov 10-1937 NO.

* P.R.R.A. *
* ENGINEERING DIVISION *
MANUEL PONT CHIEF ENGINEER
PUBLIC BUILDINGS & URBAN HOUSING SECTION
G RAMIREZ DE ARELLANO DE ARCHITECT
DESIGNED BY DRAWN BY CHECKED BY