NOTE:

All walls to be plastered outside & inside.
All floor to be finish in native mosaic tile.
with baseboard of same material except where
noted on drawings.
Roof to be finish with $\frac{1}{2}$" cement mortar.
All rooms shall have picture molding.
Angles with the ceilings shall be rounded.
Closets floor to be finished in cement.

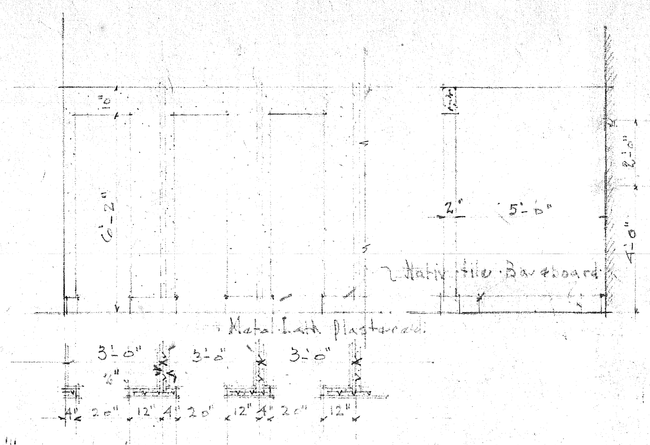

* DETAIL OF WATER CLOSET STALLS *
* Scale 3/4" = 1'-0" *

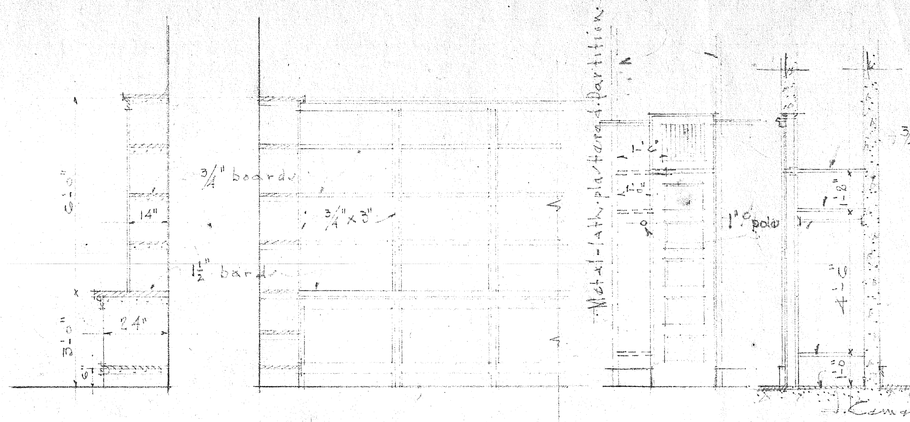

* DETAIL OF SHELVES AT THE STORAGES *
* Scale 3/4" = 1'-0" *

* DETAIL OF CLOSETS *

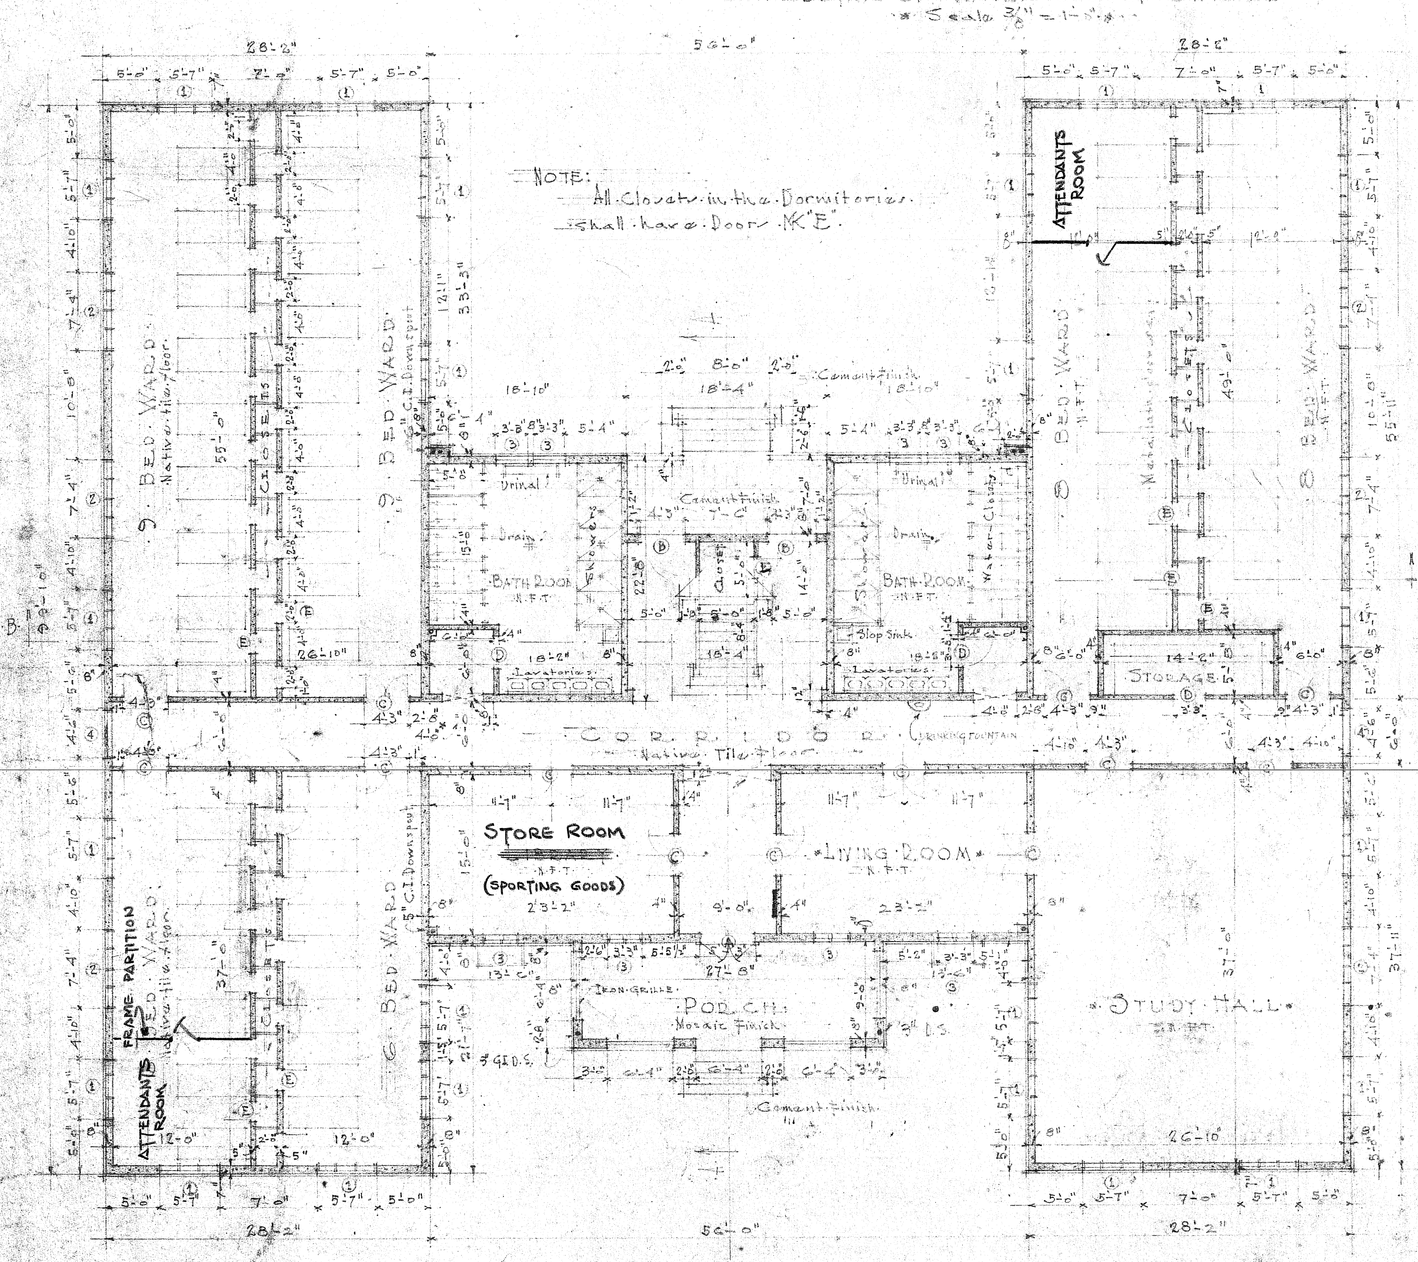

NOTE:
All Closets in the Dormitories
shall have Door "K" E".

* FIRST FLOOR PLAN *
* Scale 1/8" = 1'-0" *

NOTE:
All Closets in the Dormitories
shall have Door "K" E".

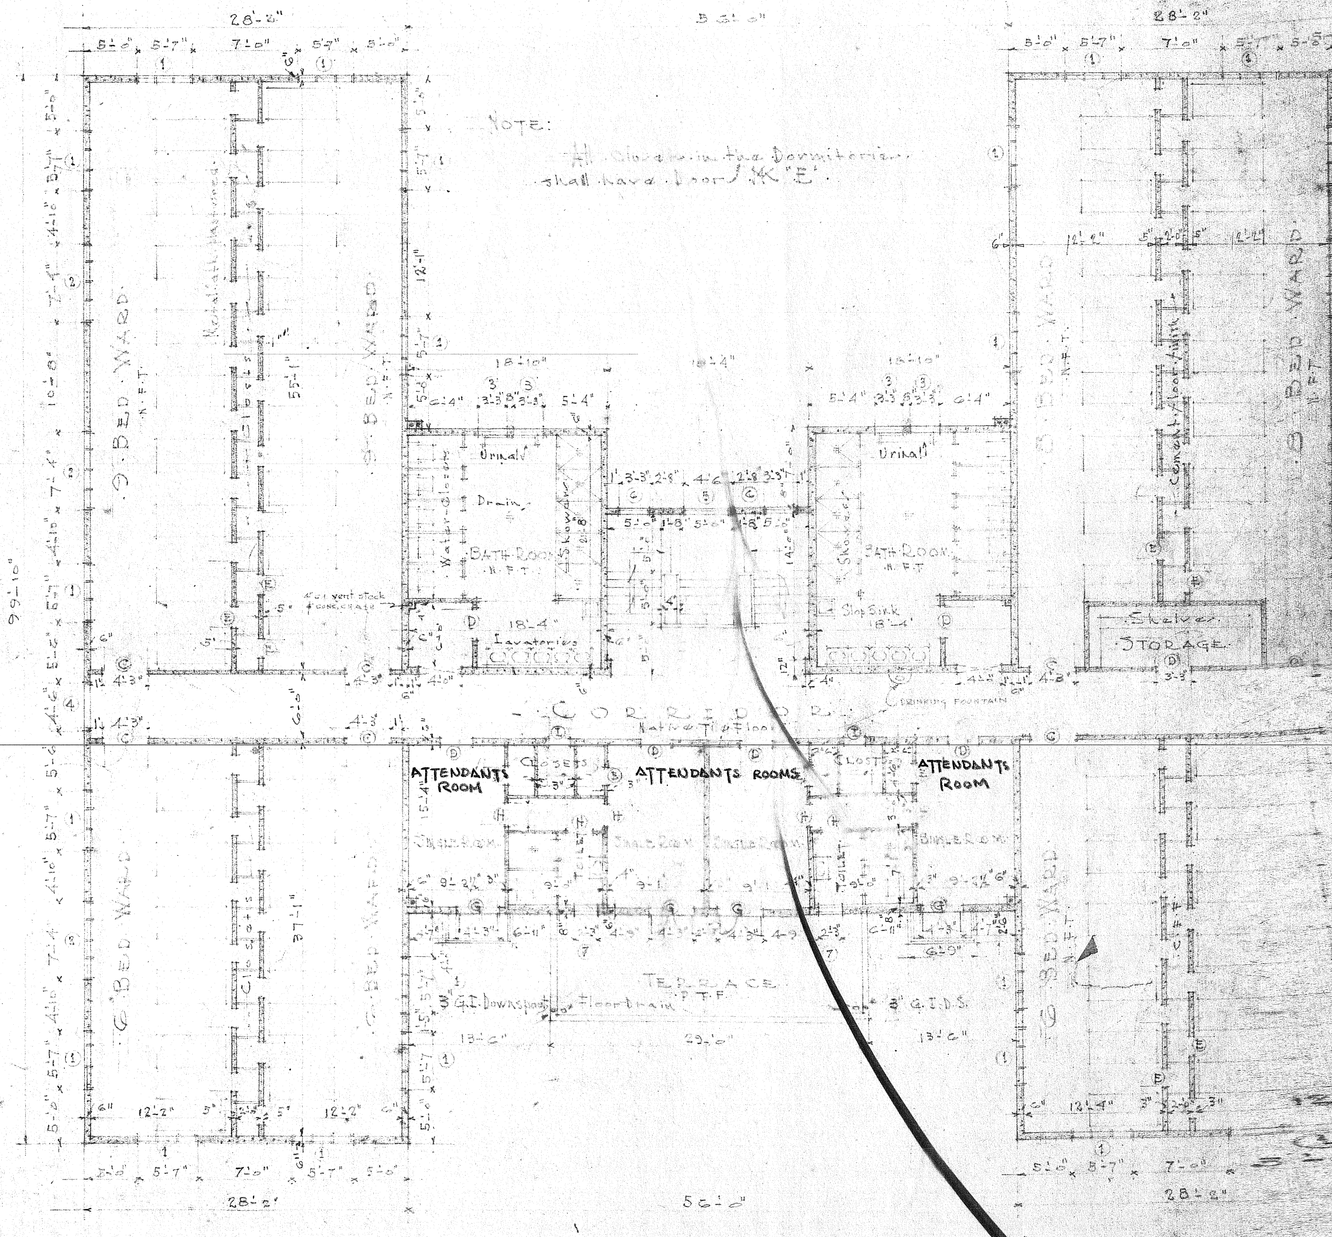

* SECOND FLOOR PLAN *
* Scale 1/8" = 1'-0" *

APPROVED:
ACTING ASST ADMINISTRATOR P.R.R.A.
COMMISSIONER OF HEALTH GOVT OF PUERTO RICO
CHIEF ADMINISTRATIVE OFFICER P.R.R.A.

SUBMITTED BY:
CHIEF ENGINEER, ENGINEERING DIVISION
SENIOR ARCHITECT
PUBLIC BUILDINGS & URBAN HOUSING SECTION
NOV 11-37

INSULAR HOME FOR BOYS
TO BE CONSTRUCTED AT THE MUNICIPALITY OF GUAYNABO
DORMITORY NO. 2

SHEET NO. 3 OF 10 SHEETS
DATE Nov 10-1937
PROJECT NO. 4483-2-51

GOVERNMENT OF PUERTO RICO
DEPARTMENT OF HEALTH
DR. E. GARRIDO MORALES COMMISSIONER
PREPARED BY BUREAU SANITARY ENG.
APPROVED
SANITARY ENGINEER
DATE Nov 10-1937 NO.

P.R.R.A.
ENGINEERING DIVISION
MANUEL FONT CHIEF ENGINEER
PUBLIC BUILDINGS URBAN HOUSING
G RAMIREZ DE ARELLANO CHIEF
DESIGNED BY DRAWN BY J.B.R.P.R. CHECKED

NOTES:

All walls to be plastered outside & inside.

All floor to be finish in native mosaic tile with baseboard of same material except where otherwise directed.

Roof to be finish with 1" Cement mortar.

All rooms shall have picture molding.

Angles with the ceilings shall be rounded.

Closets floor to be finished in cement.

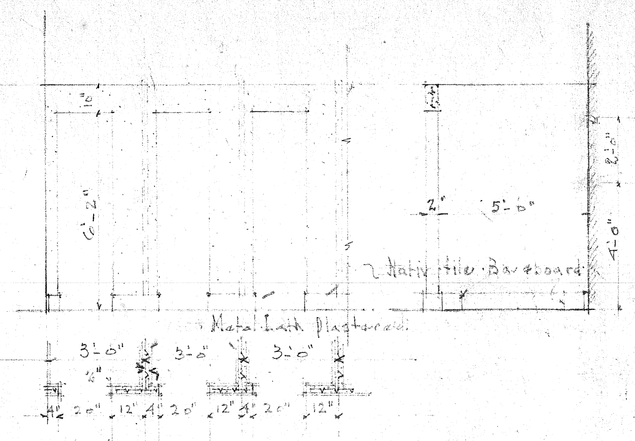

* DETAIL OF WATER-CLOSET STALLS *
* Scale 3/8" = 1'-0" *

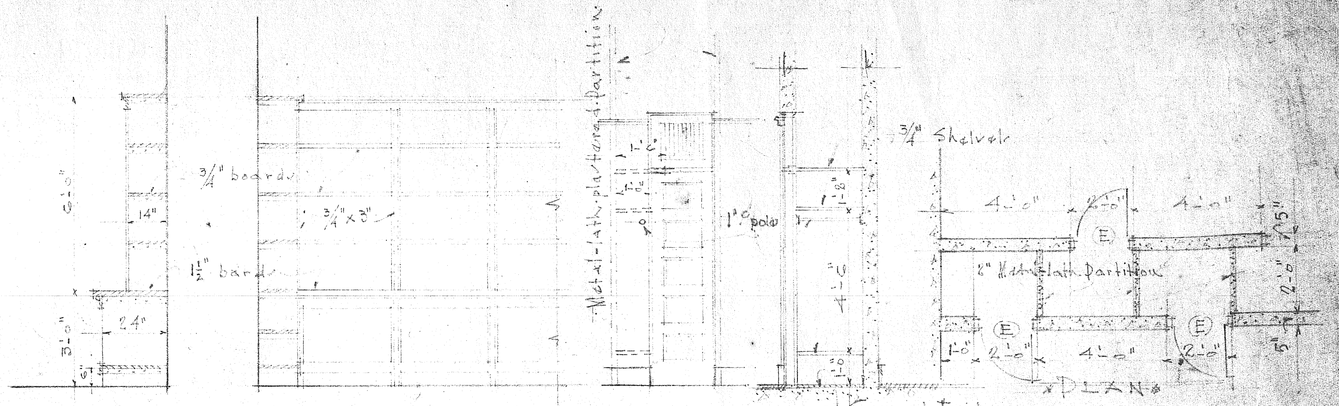

* DETAIL OF SHELVES AT THE STORAGES *
* Scale 3/8" = 1'-0" *

* DETAIL OF CLOSETS *

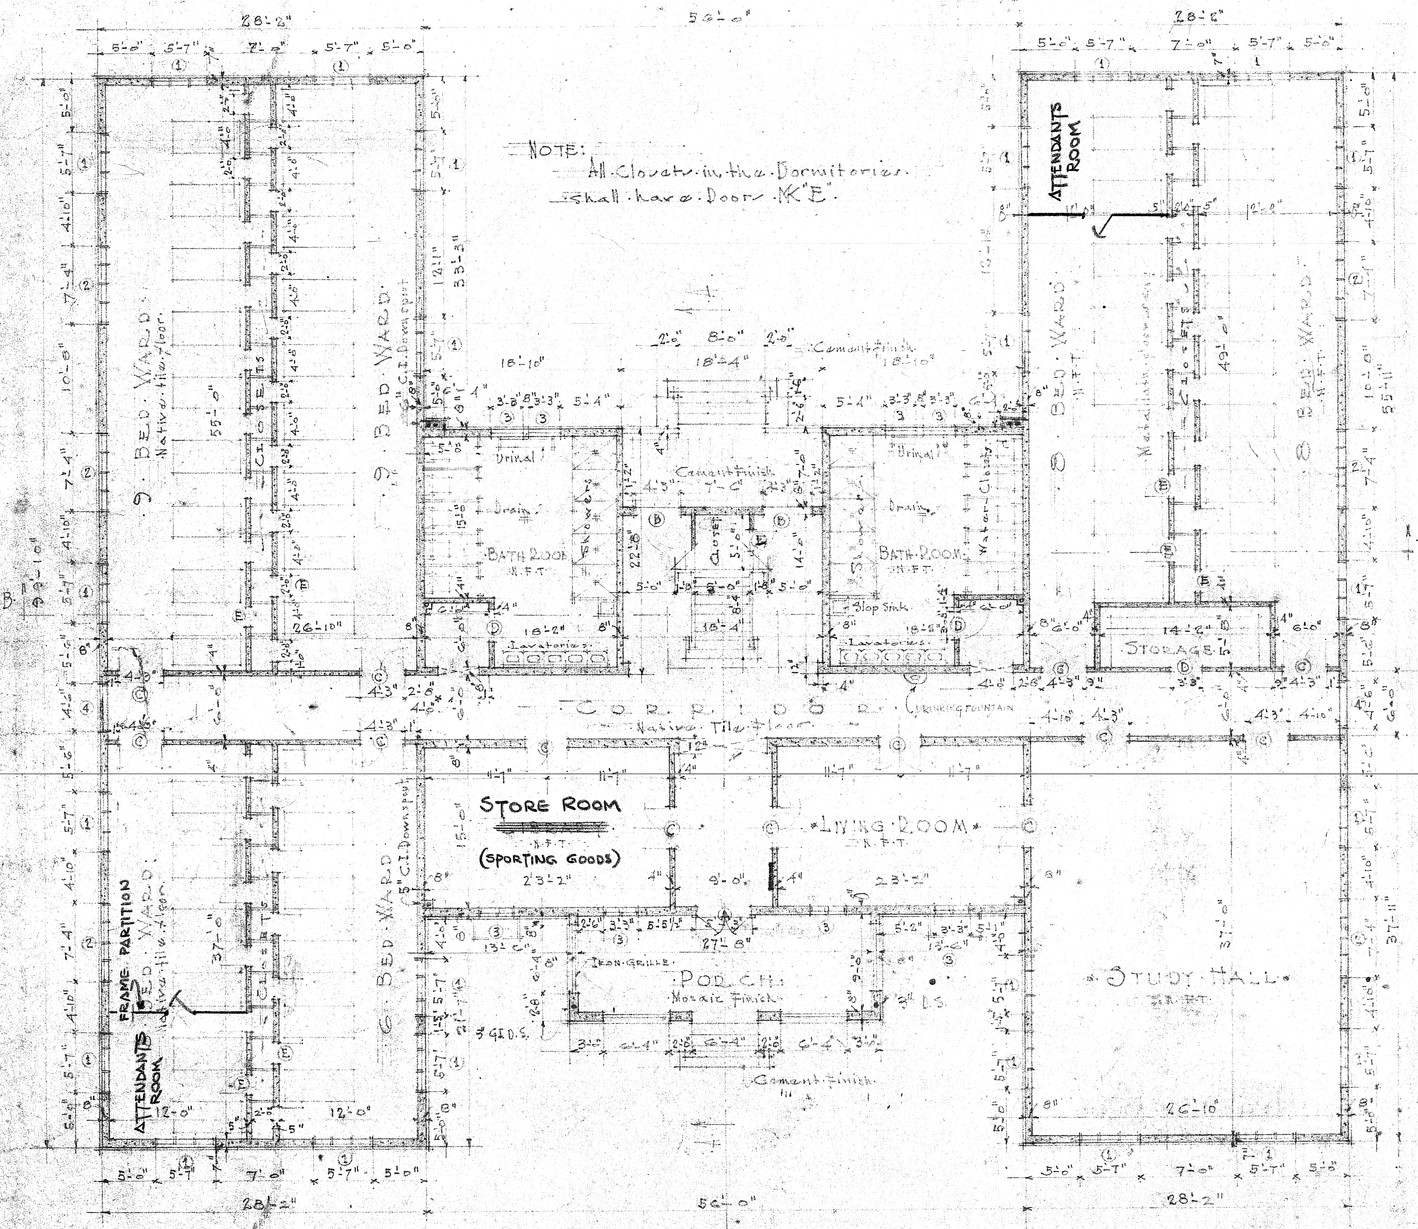

NOTE:
All closets in the Dormitories shall have a door "K" E".

* FIRST FLOOR PLAN *
* Scale 1/8" = 1'-0" *

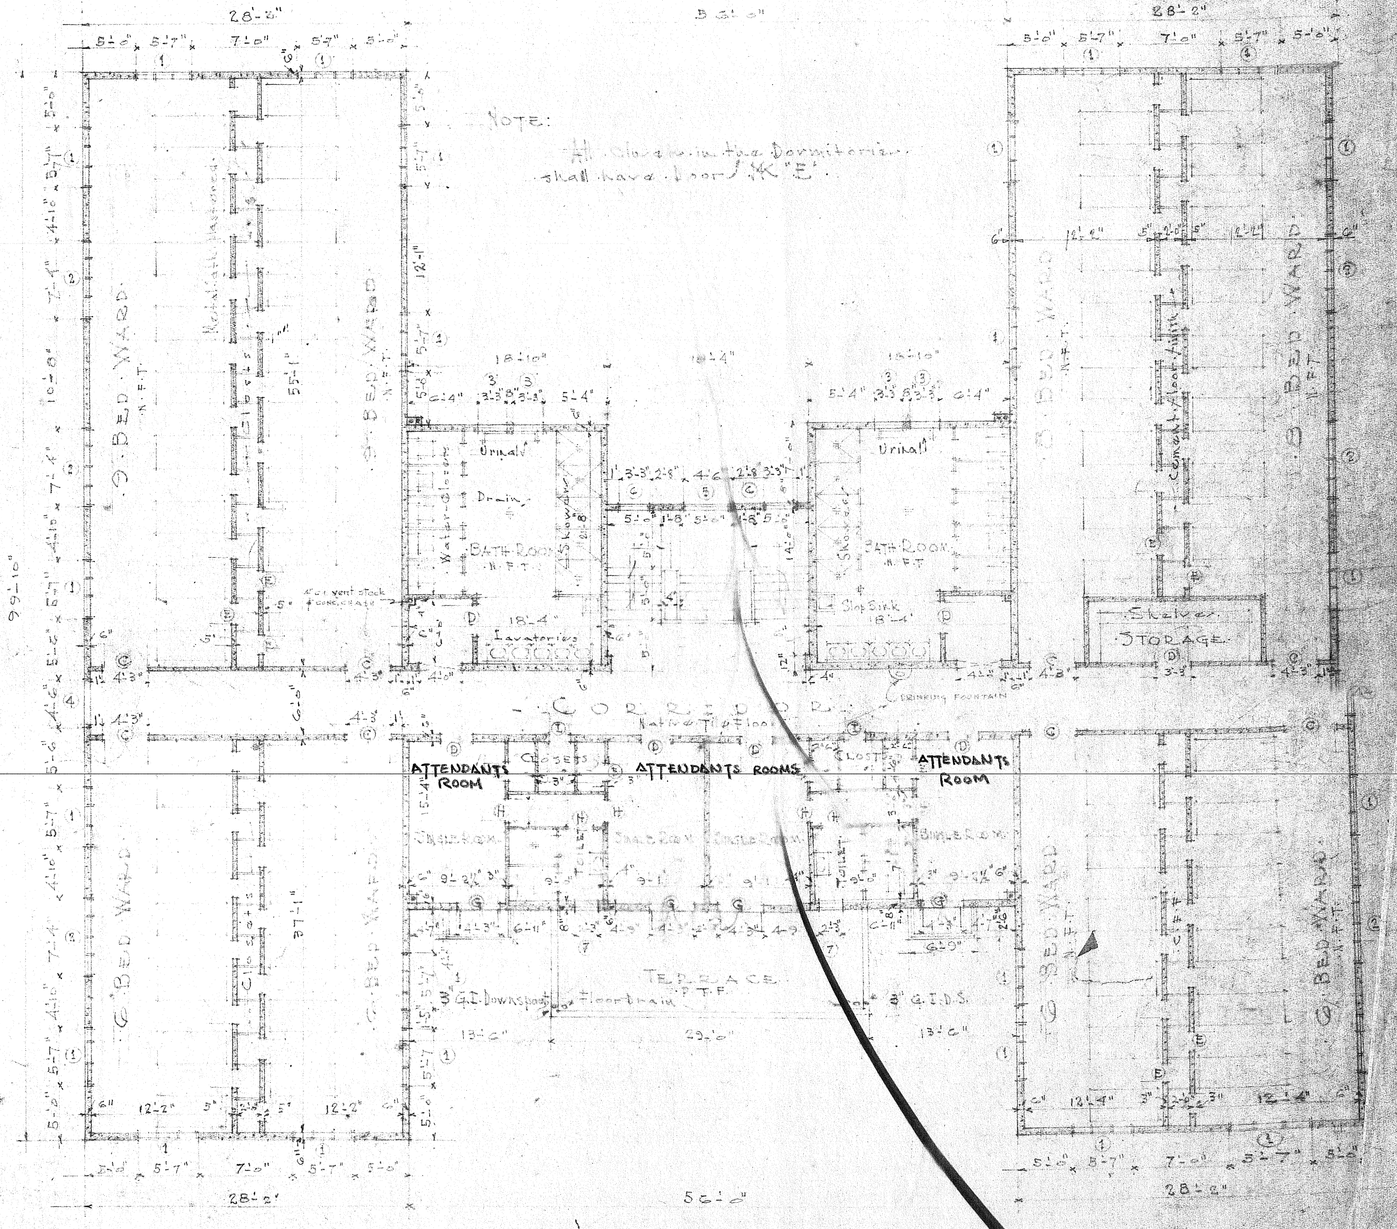

NOTE:
All closets in the Dormitories shall have a door "K" E".

* SECOND FLOOR PLAN *
* Scale 1/8" = 1'-0" *

APPROVED:

ACTING ASST. ADMINISTRATOR P.R.R.A.

COMMISSIONER OF HEALTH GOVT. OF PUERTO RICO

CHIEF ADMINISTRATIVE OFFICER P.R.R.A.

SUBMITTED BY:
Manuel Font
CHIEF ENGINEER, ENGINEERING DIVISION
SENIOR ARCHITECT
PUBLIC BUILDINGS & URBAN HOUSING SECTION
NOV 11-37

INSULAR HOME FOR BOYS
TO BE CONSTRUCTED AT THE MUNICIPALITY OF GUAYNABO
DORMITORY NO. 2

SHEET NO. 3 OF 10 SHEETS

DATE Nov. 10-1937.

PROJECT NO. 405-2-51.

GOVERNMENT OF PUERTO RICO
DEPARTMENT OF HEALTH
DR. E. GARRIDO MORALES COMMISSIONER
PREPARED BY BUREAU SANITARY ENG.
Approved
SANITARY ENGINEER
DATE Nov. 10-1937 NO.

P.R.R.A.
ENGINEERING DIVISION
MANUEL FONT CHIEF ENGINEER
PUBLIC BUILDINGS URBAN HOUSING SECTION
G. RAMIREZ DE ARELLANO SENIOR ARCHITECT
DESIGNED BY DRAWN BY P.A.P.R. CHECKED BY