NOTE:

All walls to be plastered outside & inside.
All floor to be finish in native mosaic tile
with baseboard of same material except where
shown different.
Roof to be finish with 1/2" Cement mortar.
All rooms shall have picture molding.
Angles with the ceilings shall be rounded.
C. Closets floors to be finished in Cement.

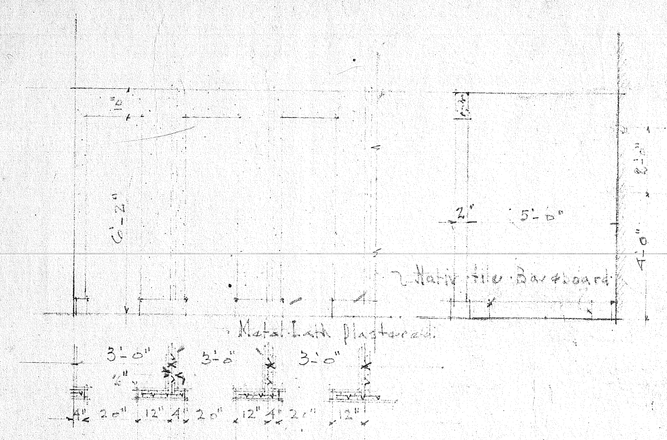

* DETAIL OF WATER-CLOSET STALLS *
* Scale 3/8" = 1'-0" *

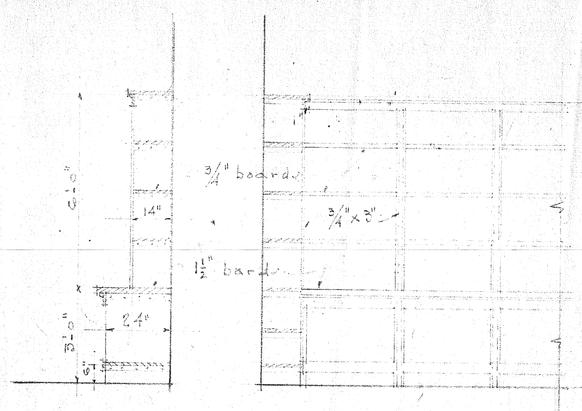

* DETAIL OF SHELVES AT THE STORAGES *
* Scale 3/8" = 1'-0" *

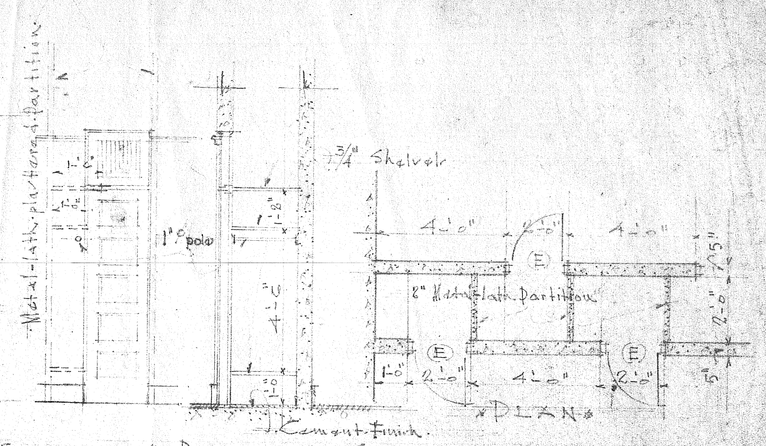

* DETAIL OF CLOSETS *

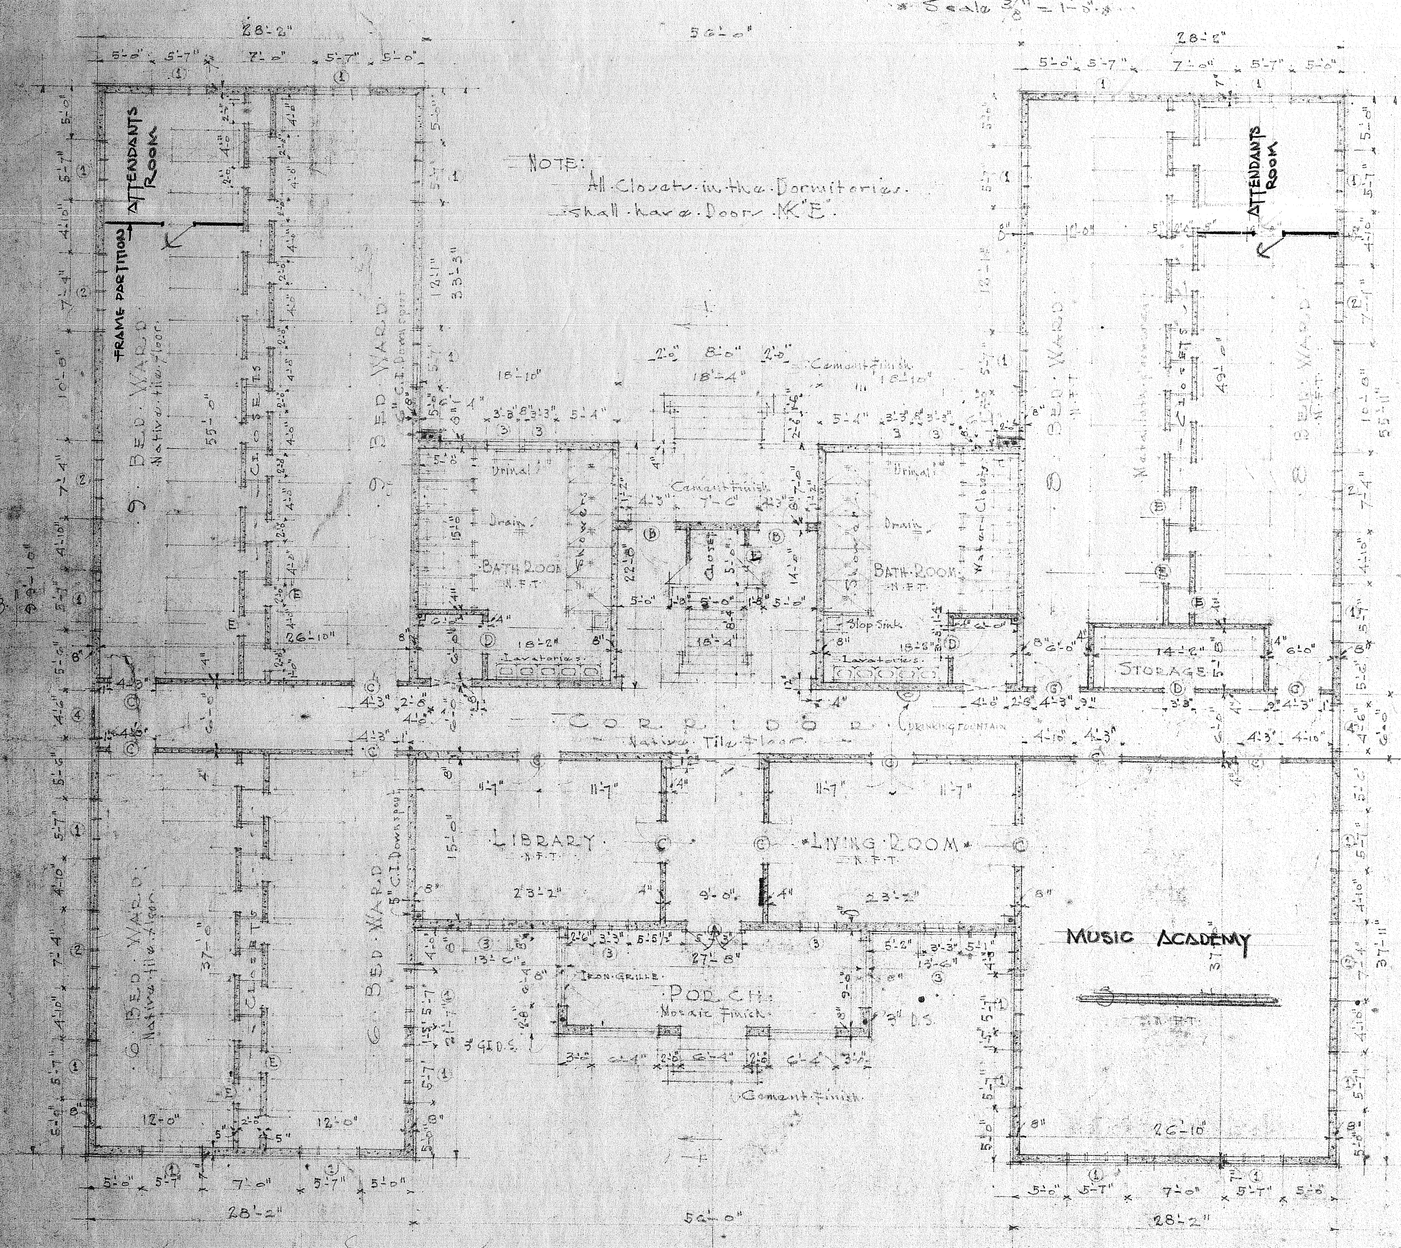

NOTE:
All Closets in the Dormitories
shall have Doors 7'-0" x 2'-6" x 1 3/8".

* FIRST FLOOR PLAN *
* Scale 1/8" = 1'-0" *

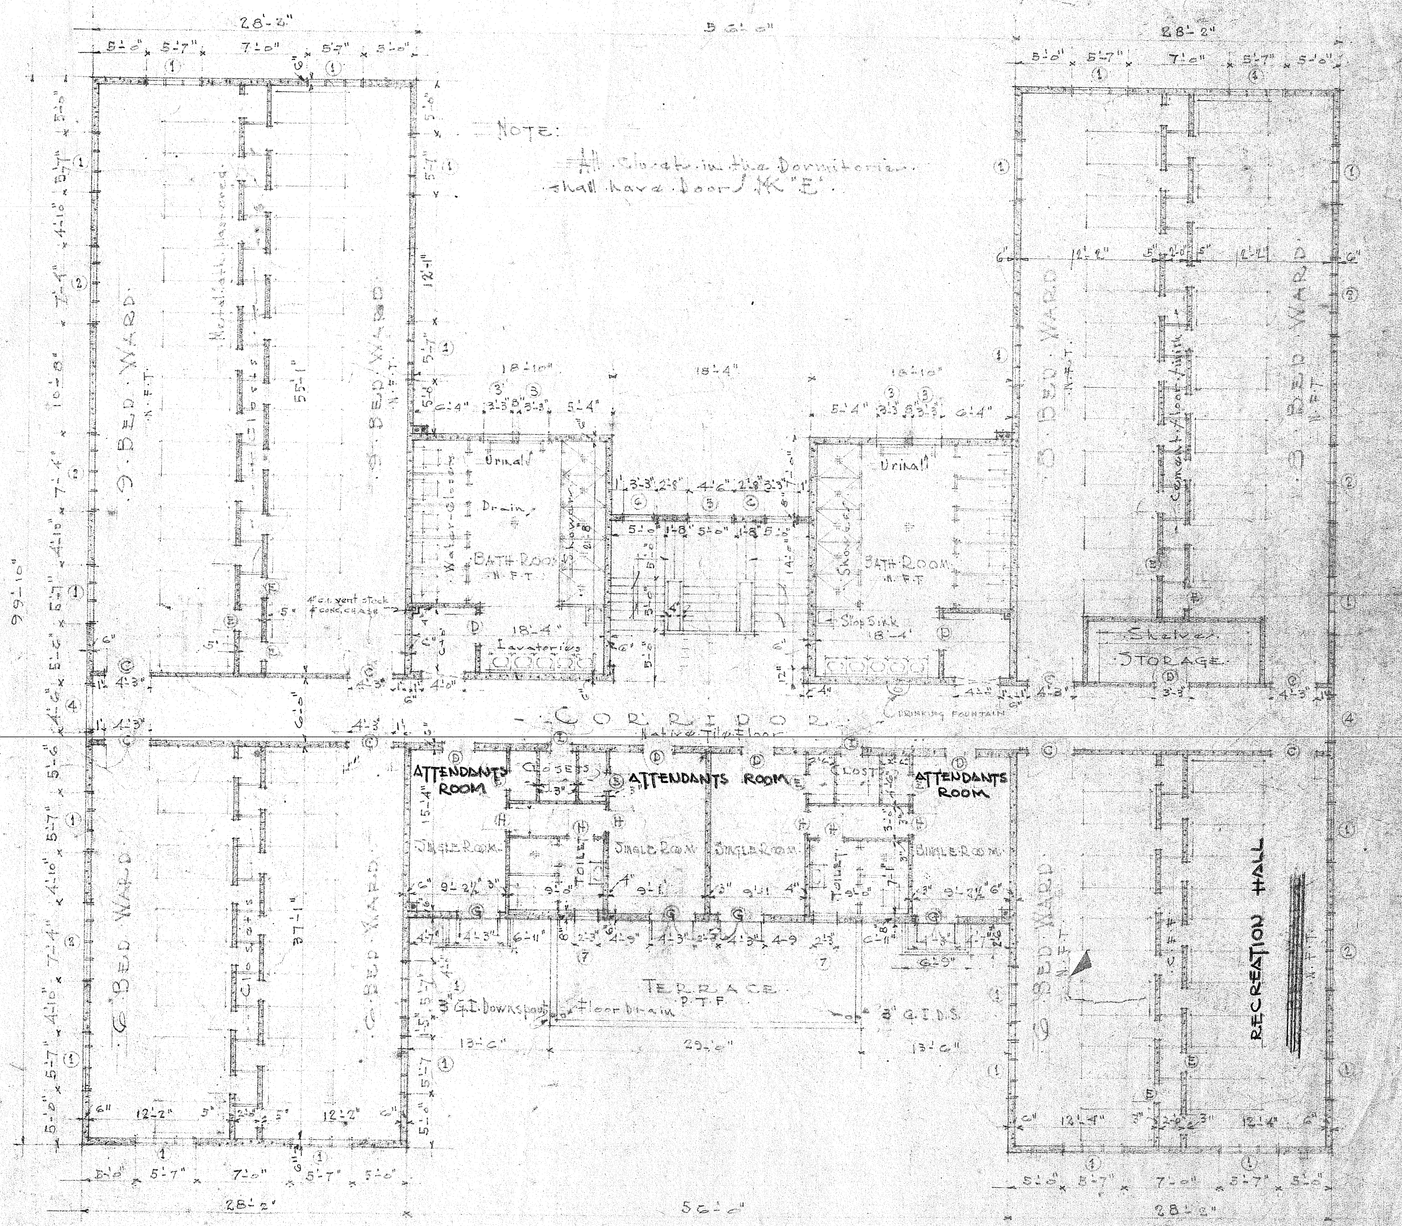

NOTE:
All Closets in the Dormitories
shall have Doors 7'-0" x 2'-6" x 1 3/8".

* SECOND FLOOR PLAN *
* Scale 1/8" = 1'-0" *

APPROVED:
ACTING ASST ADMINISTRATOR P.R.R.A.
COMMISSIONER OF HEALTH GOVT OF PUERTO RICO
CHIEF ADMINISTRATIVE OFFICER P.R.R.A.

SUBMITTED BY:
CHIEF ENGINEER, ENGINEERING DIVISION
SENIOR ARCHITECT
PUBLIC BUILDINGS & URBAN HOUSING SECTION
NOV 11-51

INSULAR HOME FOR BOYS
TO BE CONSTRUCTED AT THE MUNICIPALITY OF GUAYNABO
DORMITORY NO. 3

SHEET NO. 3 OF 10 SHEETS
DATE Nov. 10-1951
PROJECT NO. 405-251

GOVERNMENT OF PUERTO RICO
DEPARTMENT OF HEALTH
DR. E. GARRIDO MORALES COMMISSIONER
PREPARED BY BUREAU SANITARY ENG.
APPROVED
SANITARY ENGINEER
DATE Nov 10-1951 NO.

P.R.R.A.
ENGINEERING DIVISION
MANUEL FONT CHIEF ENGINEER
PUBLIC BUILDINGS URBAN HOUSING SECTION
G. RAMIREZ DE ARELLANO SR. ARCHITECT
DESIGNED BY DRAWN BY R.A.B. CHECKED BY