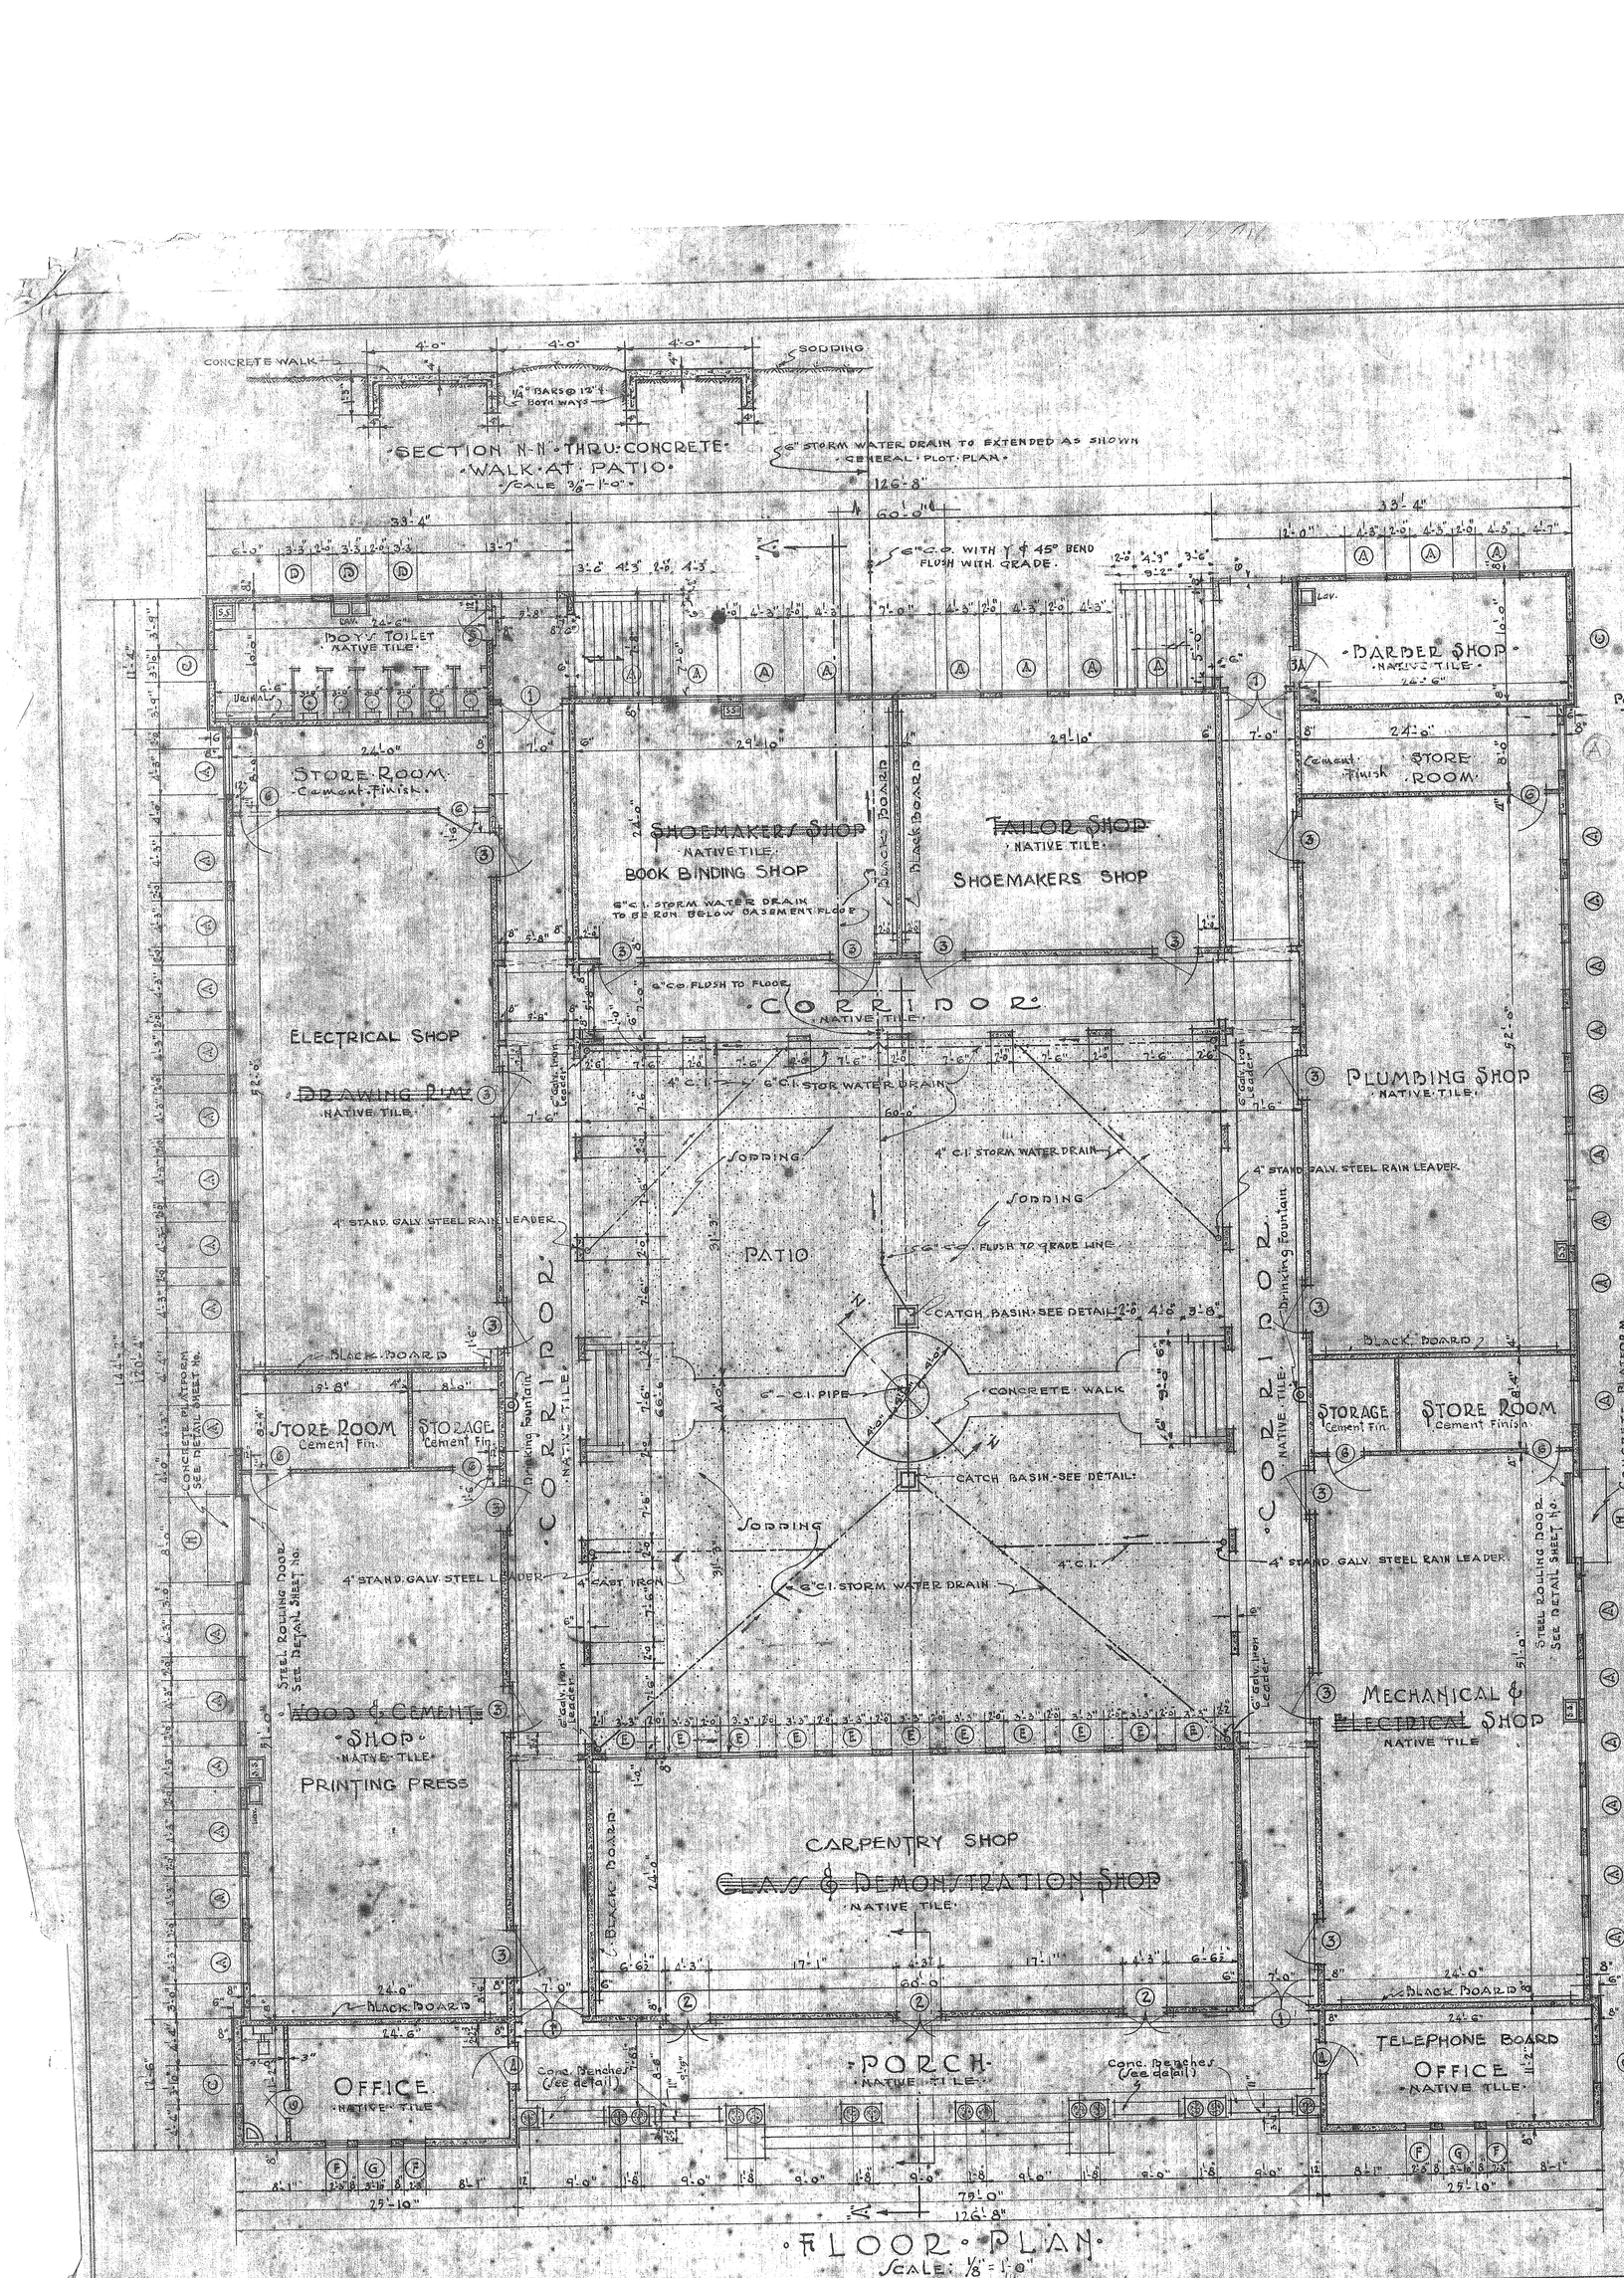

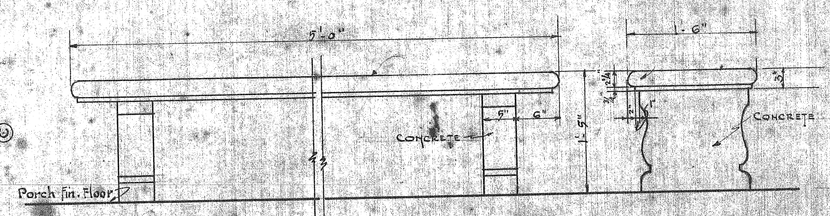

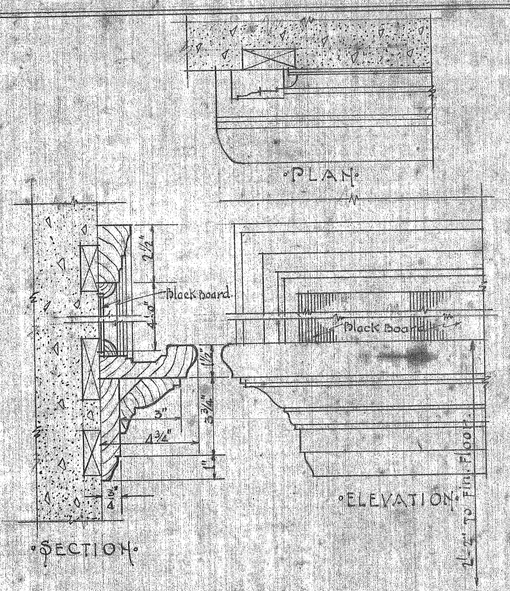

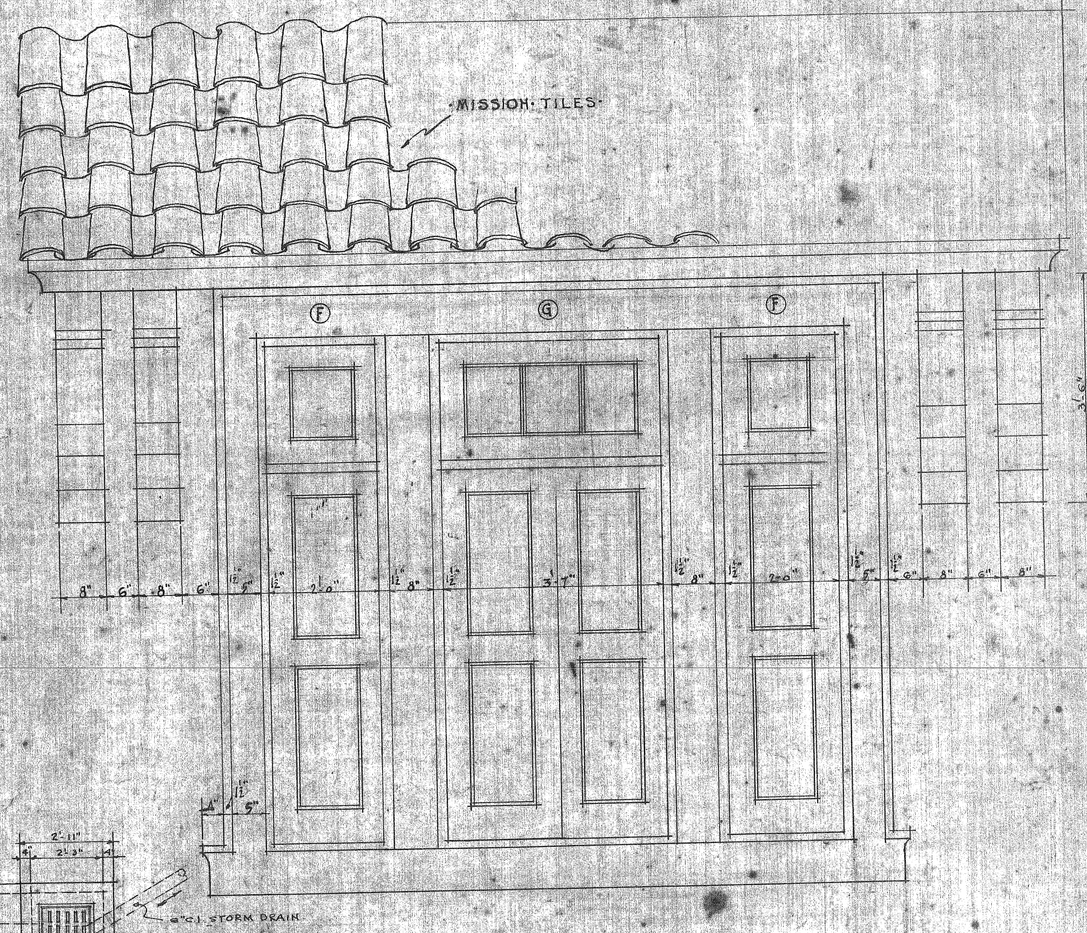

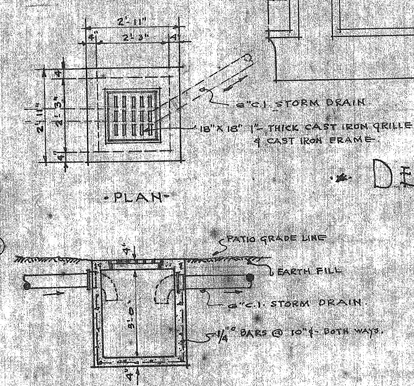

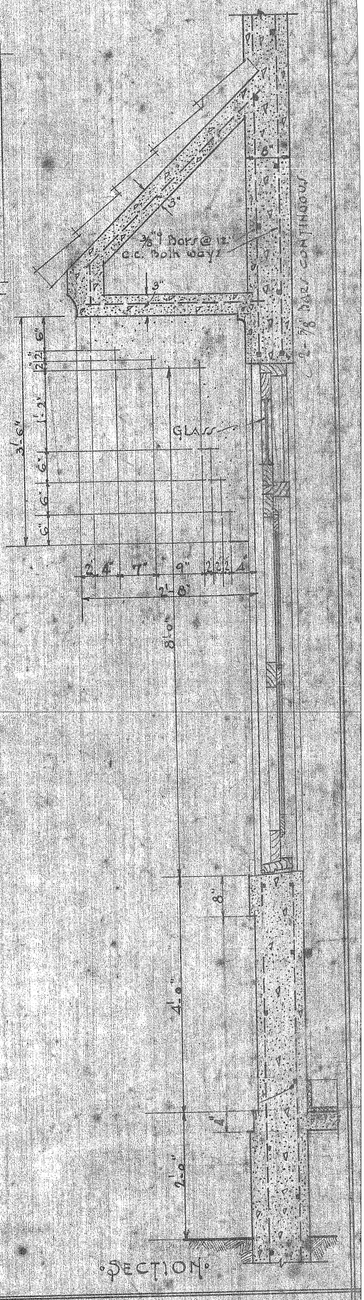

APPROVED:
ACTING ASST. ADMINISTRATOR PRRA
COMMISSIONER OF HEALTH-GOVT OF PUERTO RICO
CHIEF ADMINISTRATIVE OFFICE P.R.R.A.

SUBMITTED:
CHIEF ENGINEER - ENGINEERING DIVISION
SR. ARCHITECT - PUBLIC BUILDINGS & URBAN HOUSING SECTION

INSULAR HOME FOR BOYS
TO BE CONSTRUCTED AT THE MUNICIPALITY OF GUAYNABO
VOCATIONAL SCHOOL BUILDING

DATE: Nov. 8, 1937.
PROJECT NO. 405-2-51
SHEET No. 3. OF 9.

GOVERNMENT OF PUERTO RICO
DEPARTMENT OF HEALTH
DR. E. GARRIDO MORALES - COMMISSIONER
PREPARED BY - BUREAU OF SANITARY ENG.
APPROVED
SANITARY ENGINEER
DATE: Nov 3-1937

P.R.R.A.
ENGINEERING DIVISION
MANUEL FONT - CHIEF ENGINEER
PUBLIC BUILDINGS & URBAN HOUSING SECTION
G. RAMIREZ DE ARELLANO - SR. ARCHITECT
DRAWN BY: R.D. REVISED BY: P.A.B.