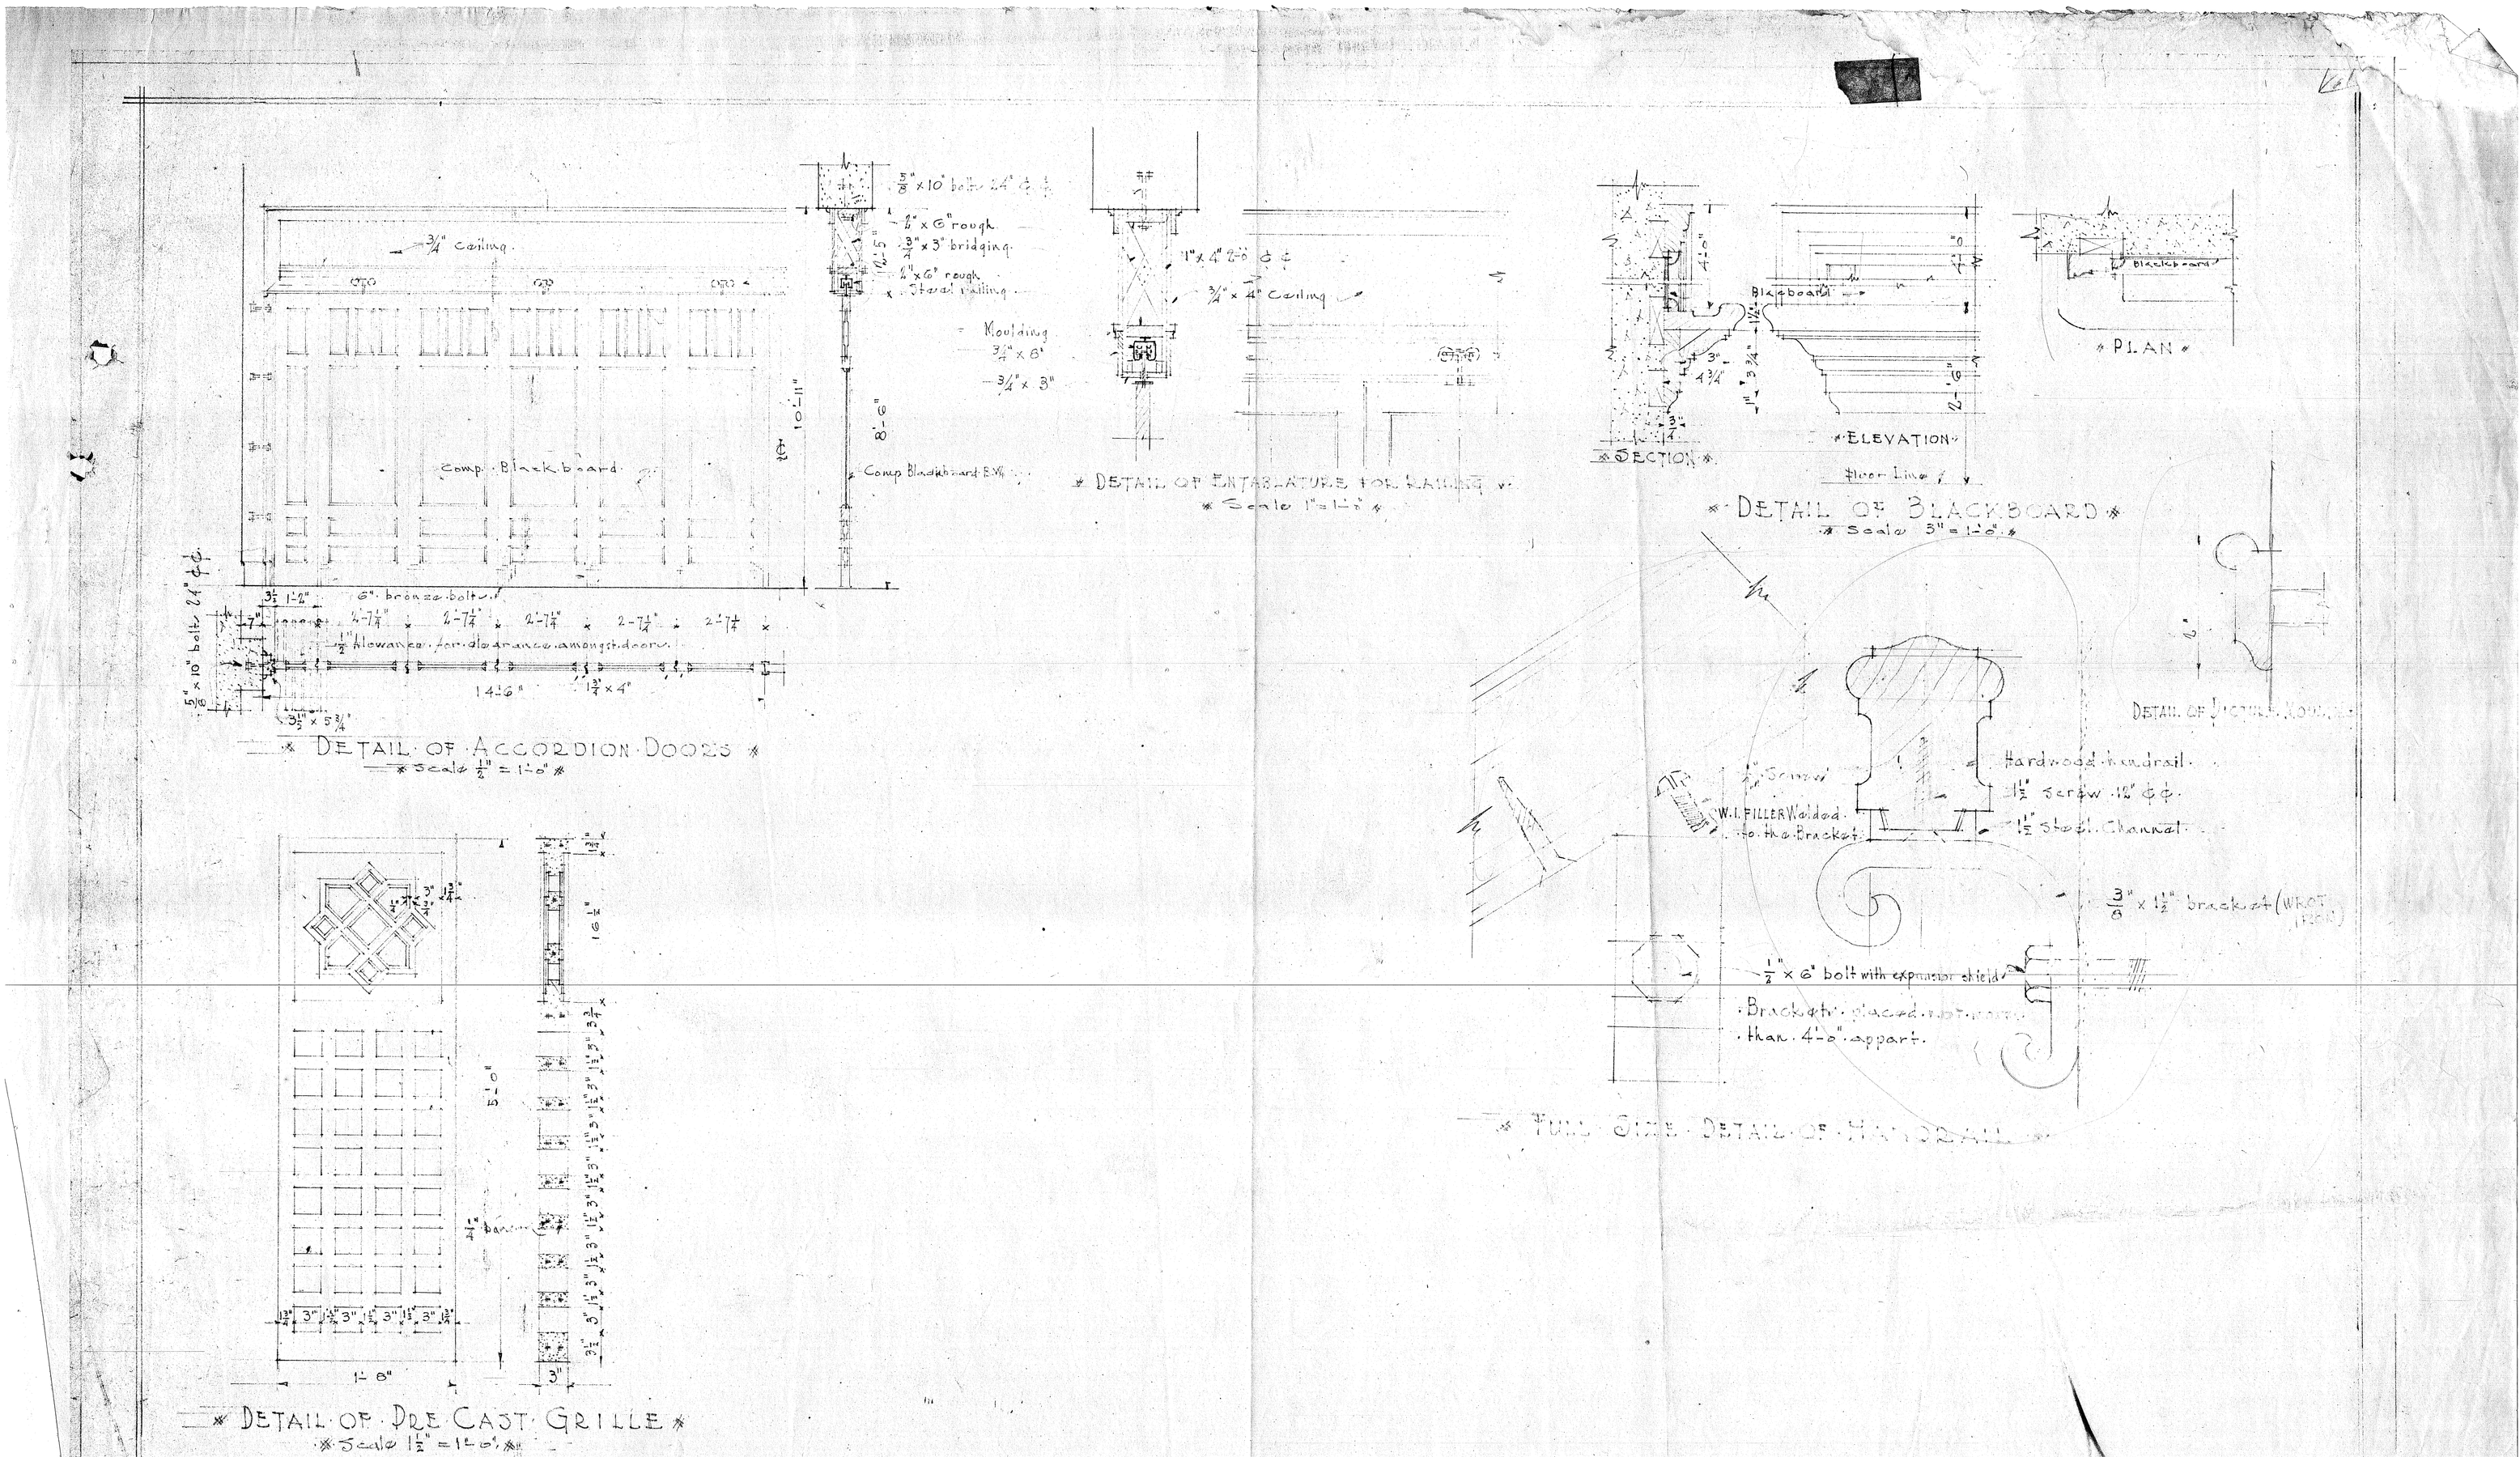

DETAIL OF ACCORDION DOORS
Scale 1/2" = 1'-0"

DETAIL OF ENTABLATURE FOR RAILING
Scale 1" = 1'-0"

SECTION
ELEVATION
Floor Line
PLAN

DETAIL OF BLACKBOARD
Scale 3" = 1'-0"

FULL SIZE DETAIL OF HANDRAIL

DETAIL OF PRE CAST GRILLE
Scale 1 1/2" = 1'-0"

APPROVED. ACTING ASSISTANT ADMINISTRATOR P.R.R.A. COMMISSIONER OF HEALTH GOVT. OF PUERTO RICO. CHIEF ADMINISTRATIVE OFFICER P.R.R.A.	SUBMITTED. CHIEF ENGINEER ENGINEERING DIV. P.R.R.A. SR. ARCH. PUBLIC BLDGS. & URBAN HOUSING SECT.	INSULAR HOME FOR BOYS TO BE CONSTRUCTED AT THE MUNICIPALITY OF GUAYNABO GRADED SCHOOL & DINING ROOM. SHEET No. 9 OF 13 DATE No. 12-1937. PROJECT No. 405-2-51	GOVERNMENT OF PUERTO RICO DEPARTMENT OF HEALTH DR. E. GARRIDO MORALES COMMISSIONER. PREPARED BY BUREAU OF SANITARY ENG. APPROVED. DATE 1/17/38 SANITARY ENGINEER NO. 1975	P.R.R.A. ENGINEERING DIVISION MANUEL TONT CHIEF ENGINEER PUBLIC BLDGS & URBAN HOUSING SECT. G. RAMIREZ DE ARELLANO SR. ARCHITECT DRAWN BY P.A.B. REVISED BY P.A.B.