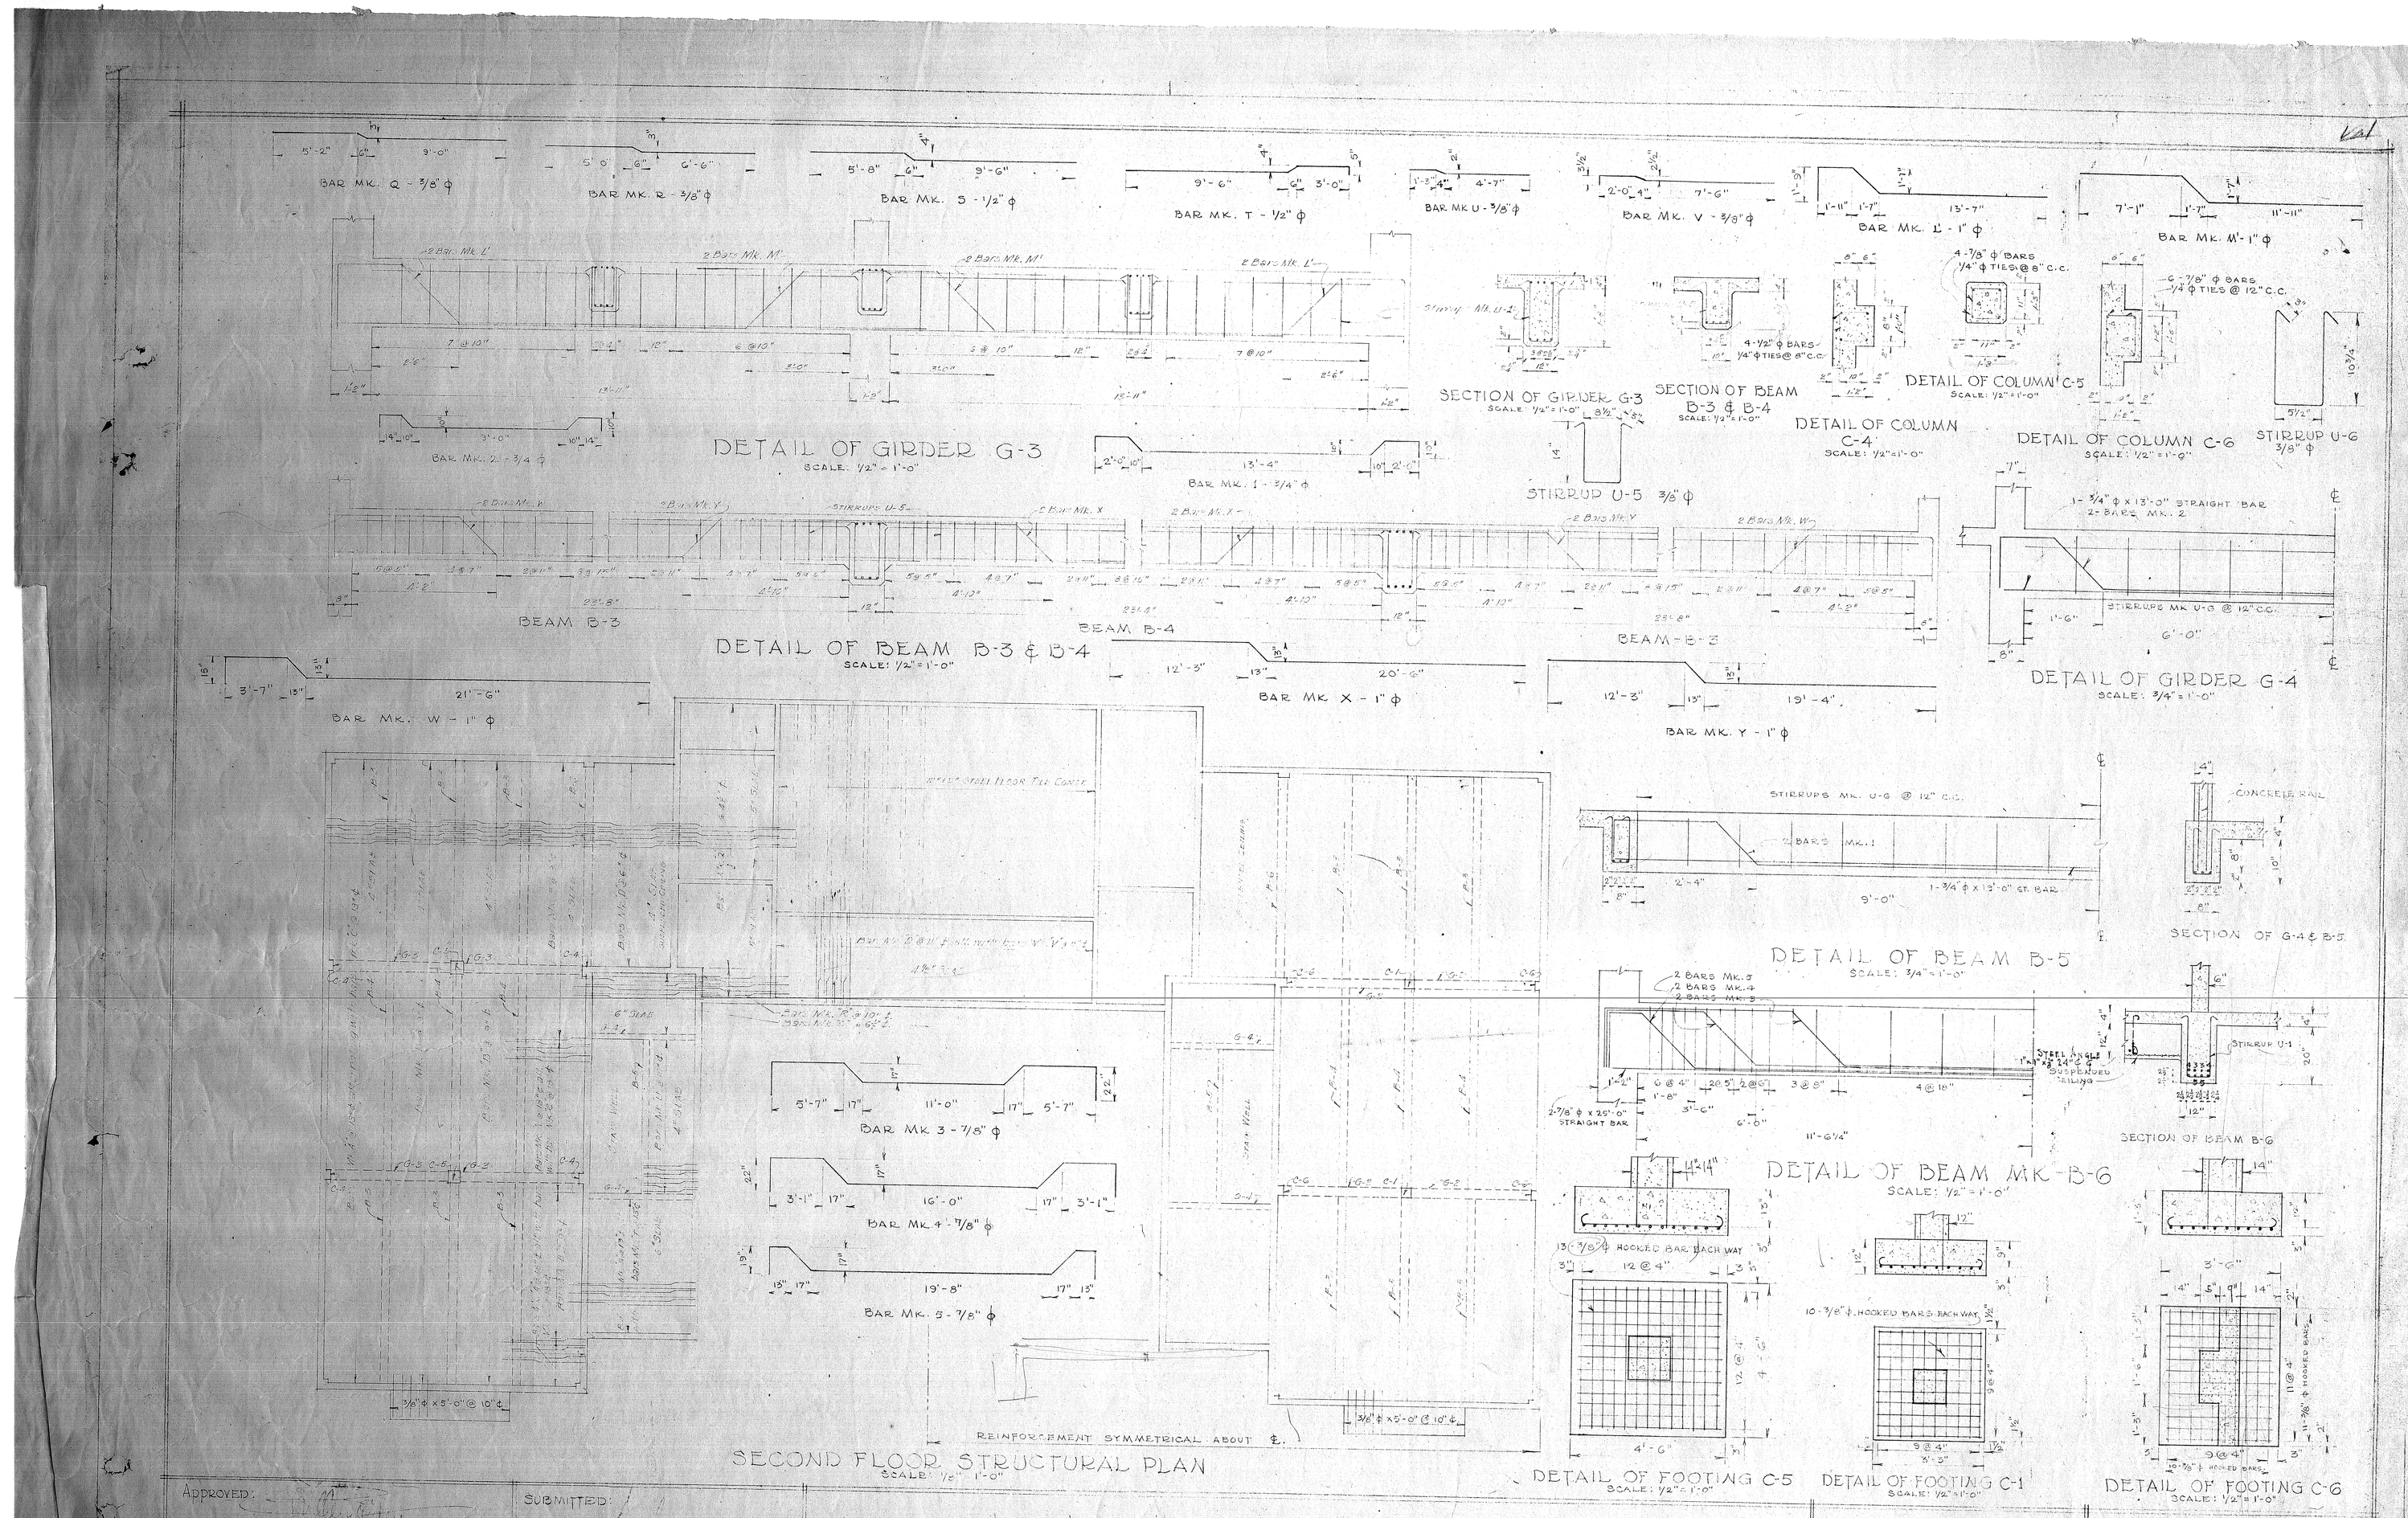

APPROVED:

ACTING ASSISTANT ADMINISTRATOR, P.R.R.A.

COMMISSIONER OF HEALTH GOVT OF PUERTO RICO

CHIEF ADMINISTRATIVE OFFICER - P.R.R.A.

SUBMITTED:

CHIEF ENGINEER, ENGINEERING DIV. P.R.R.A.

SR. ARCH. PUB. BLDGS. & URBAN HOUSING SECT.

INSULAR HOME FOR BOYS
TO BE CONSTRUCTED AT THE MUNICIPALITY OF GUAYNABO
GRADED SCHOOL & DINING ROOM

SHEET No. 11 OF 13

DATE No. 12-1937

PROJECT No. 405-2-51.

GOVERNMENT OF PUERTO RICO
DEPARTMENT OF HEALTH
DR. E. GARCIDO MORALES - COMMISSIONER
PREPARED BY BUREAU OF SANITARY ENG.

APPROVED

DATE 1/17/38 SANITARY ENGINEER No. 1975

P.R.R.A.
ENGINEERING DIVISION
MANUEL FONT - CHIEF ENGINEER
PUBLIC BLDGS & URBAN HOUSING SECT.
G. RAMIREZ DE ARELLANO SR. ARCH.

DRAWN BY

REVISED BY PAD