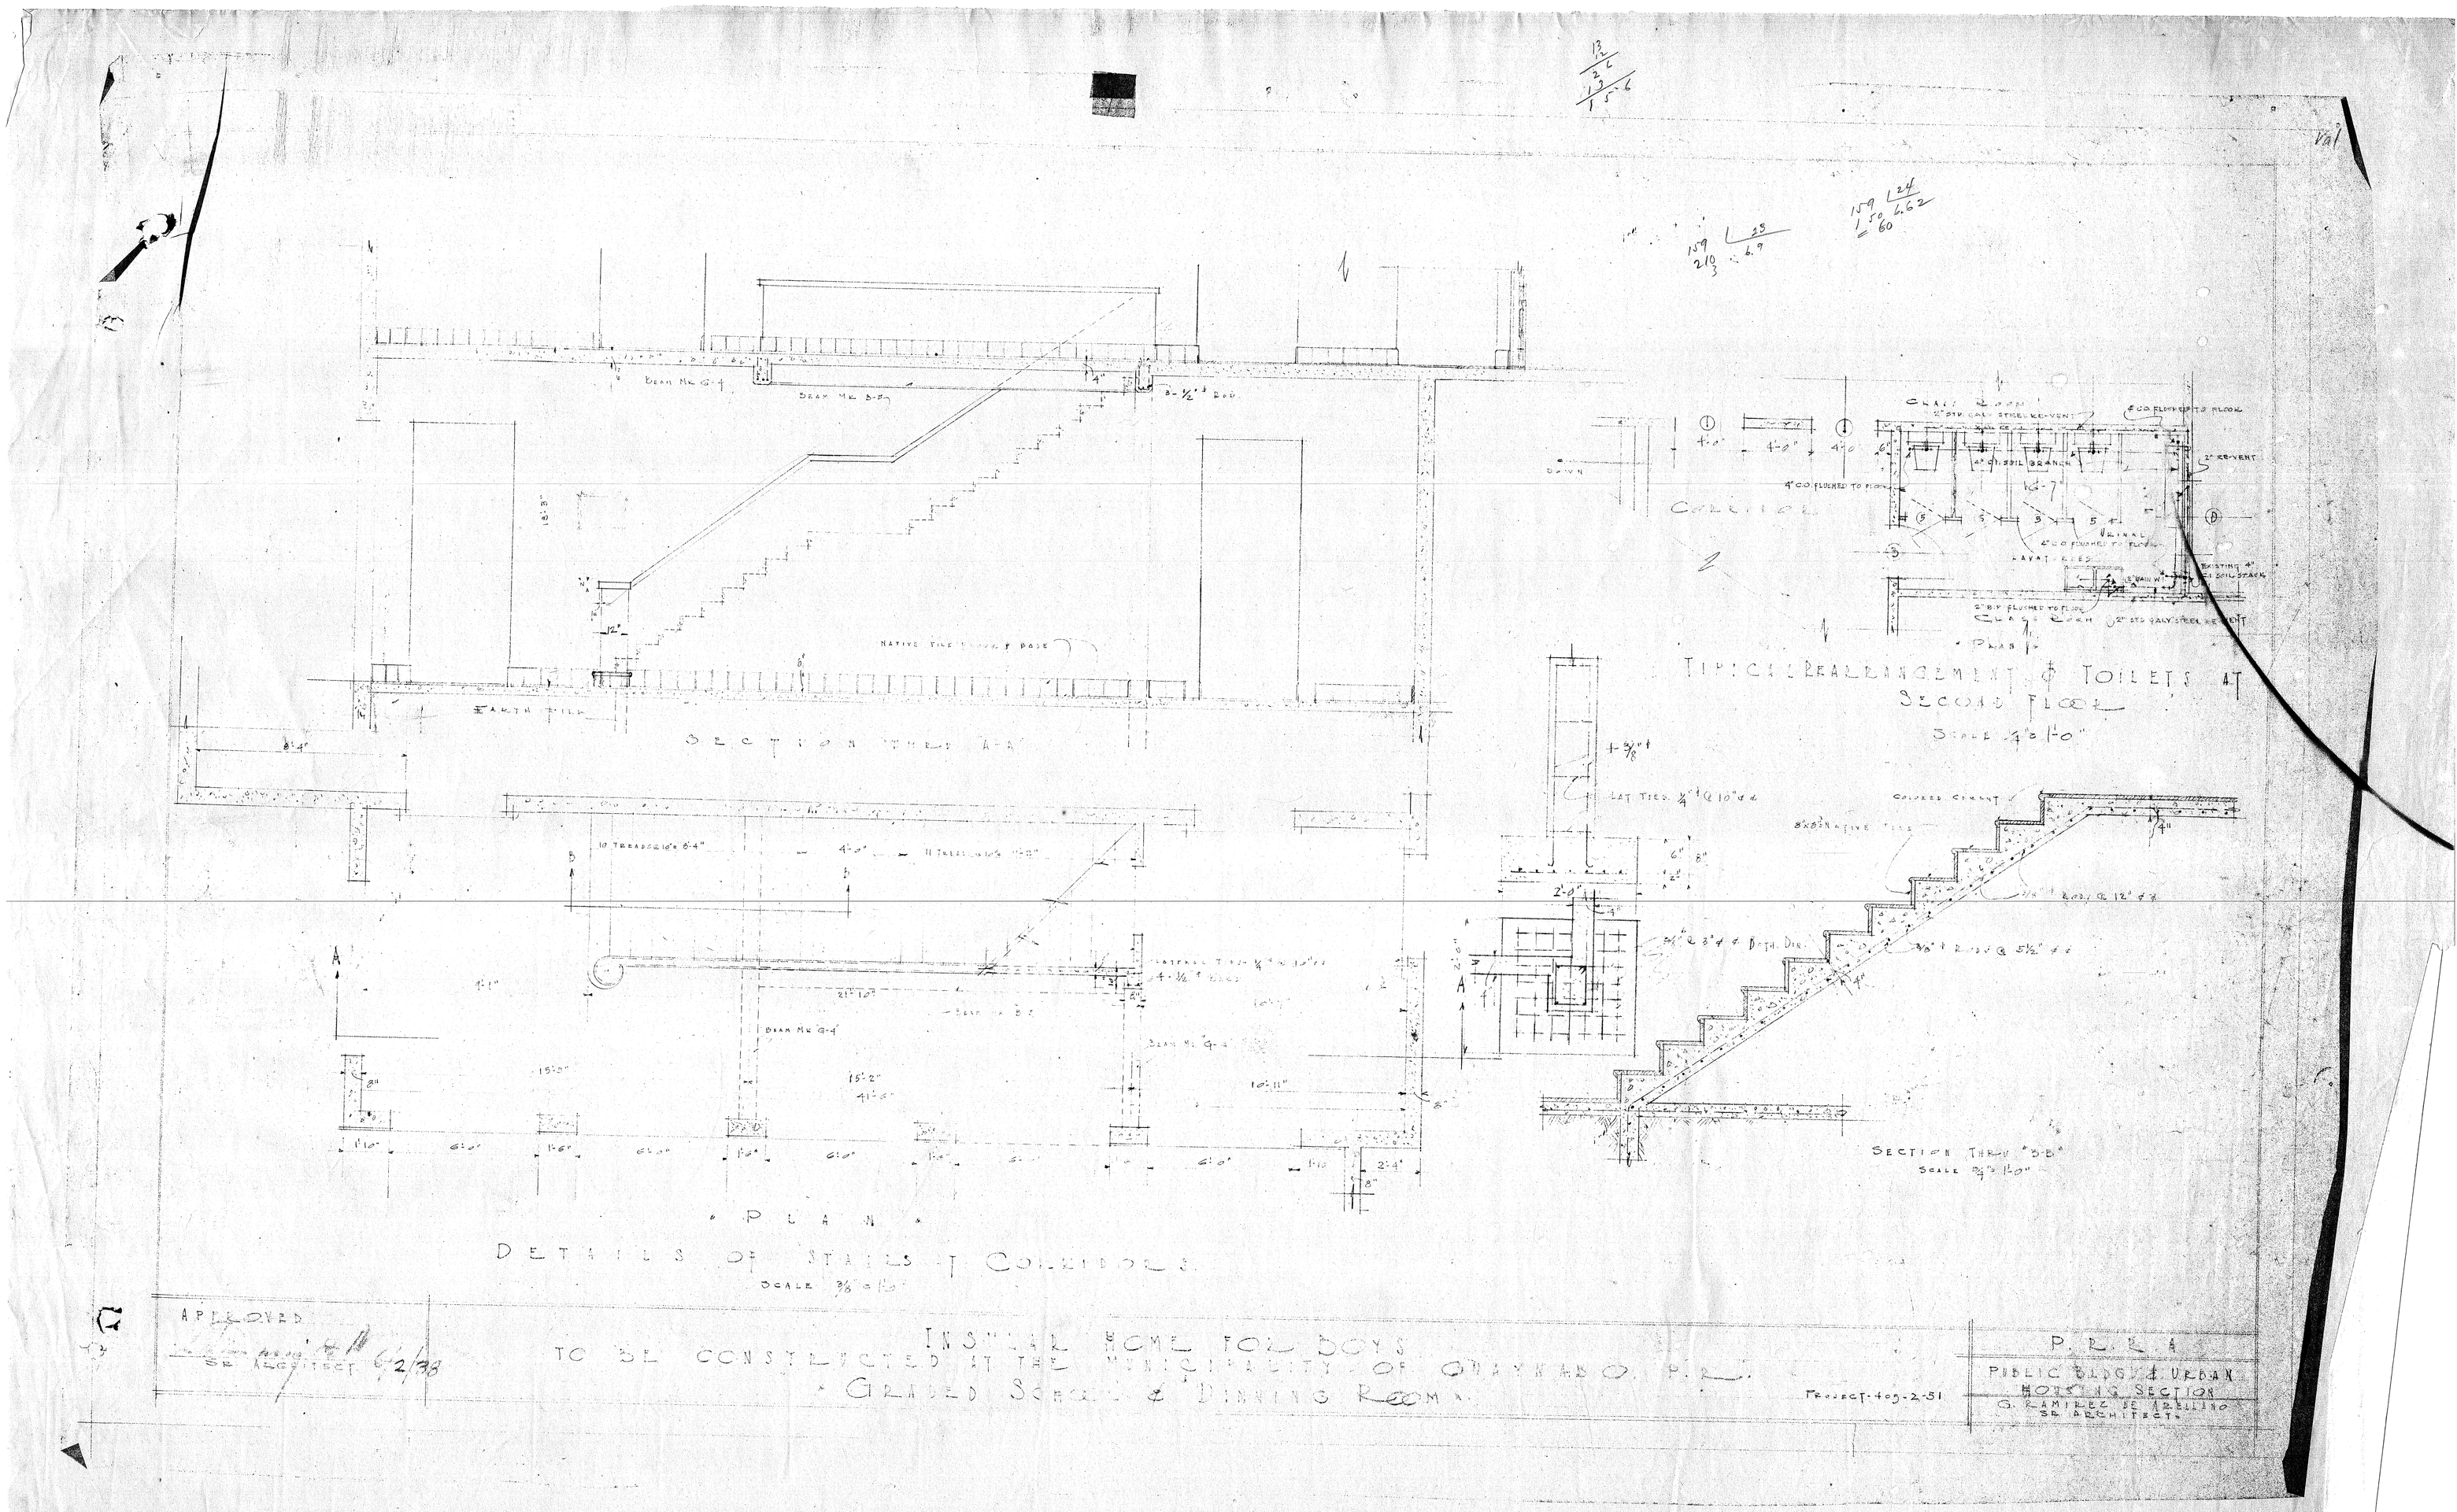

SECTION THRU A-A
PLAN
DETAILS OF STAIRS & CORRIDORS
SCALE 3/8" = 1'-0"
TYPICAL REARRANGEMENT OF TOILETS AT SECOND FLOOR
SCALE 1/4" = 1'-0"
SECTION THRU "B-B"
SCALE 3/4" = 1'-0"
APPROVED
SR. ARCHITECT 6/2/38
INSULAR HOME FOR BOYS
TO BE CONSTRUCTED AT THE MUNICIPALITY OF GUAYNABO, P.R.
GRADED SCHOOL & DINNING ROOM
PROJECT 409-2-51
P.R.R.A.
PUBLIC BLDG. & URBAN HOUSING SECTION
G. RAMIREZ DE ARELLANO
SR. ARCHITECT