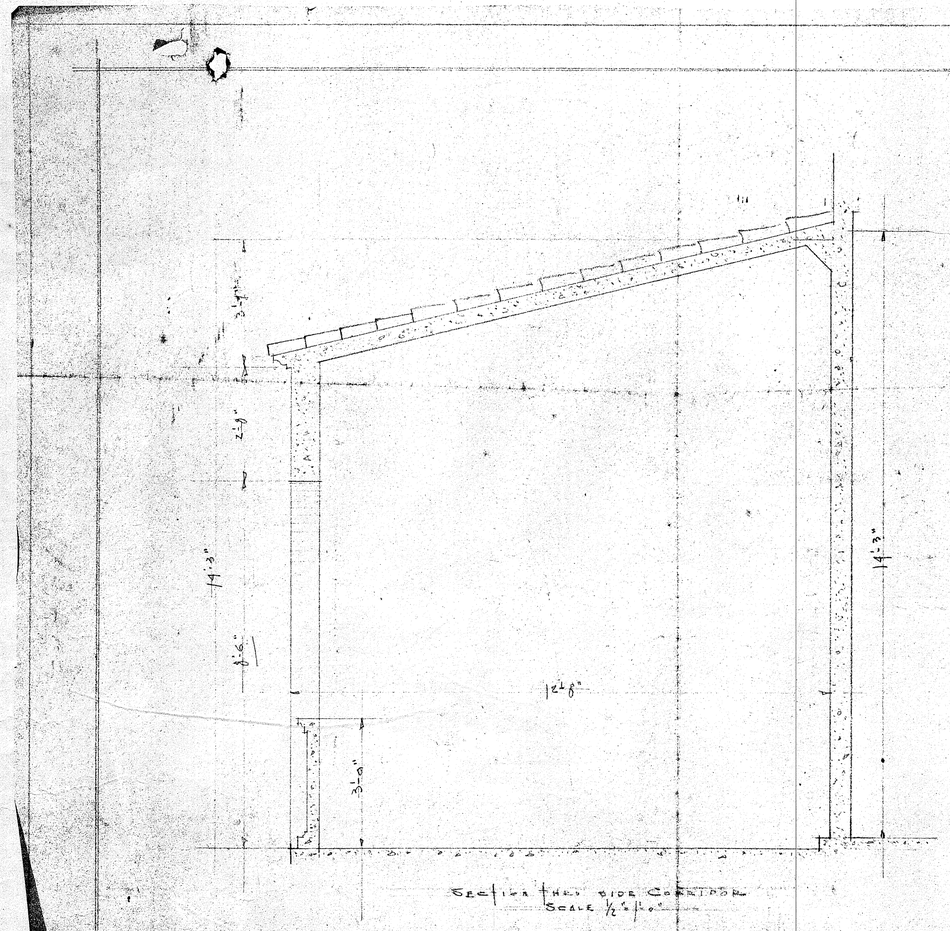

Section thru side Corridor
Scale 1/2"=1'-0"

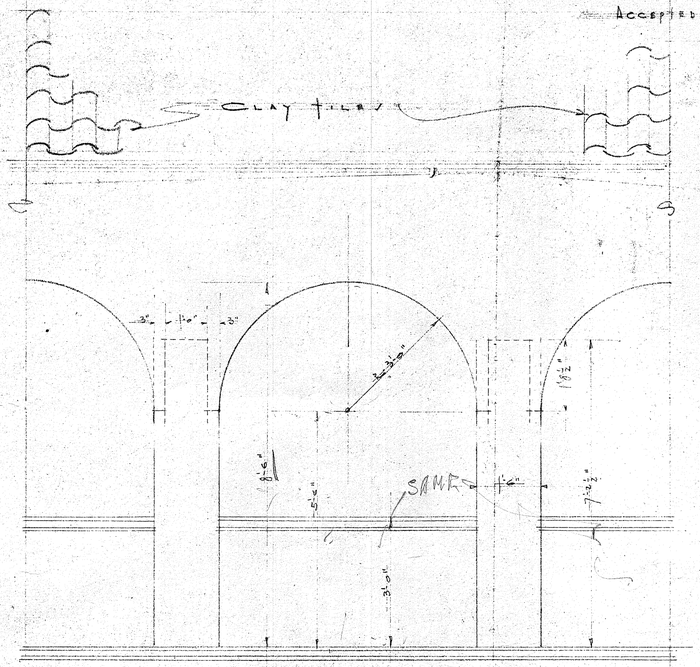

Detail of Arcade at Corridor
Scale 1/2"=1'-0"

Note:- This Sheet Supersedes & Voids all Corresponding parts of the Original Contract Drawings for the Graded School & Dinning Room, Circular Home for Boys, in Connection with the Details, Notes & Legends Herein Contained. This Sheet form part of Change Order No 4.

Accepted _____ Contractor _____ Date _____

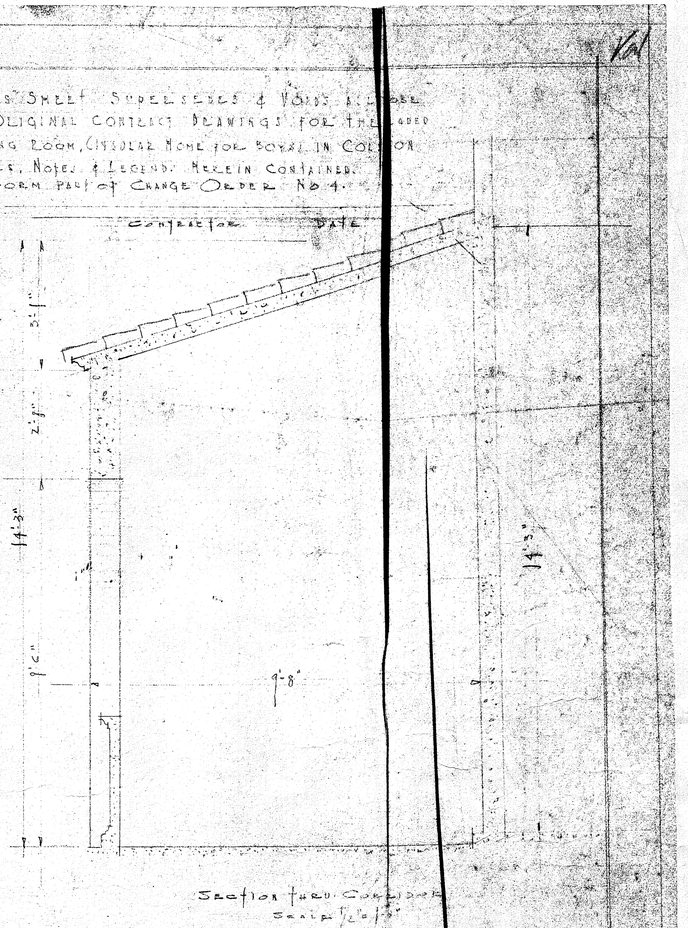

Section thru Corridor
Scale 1/2"=1'-0"

* Detail Showing Alterations in Height of Gallery, Arcade & Arch Opening Railing *

Approved _____
Chief, Engr. Division
Head, Administrative Officer
Asst. Administrator

Submitted
[signature]
Sr. Architect
Oct 8/38

INSULAR HOME FOR BOYS
TO BE CONSTRUCTED AT THE MUNICIPALITY OF GUAYNABO.
Drawing No. 4-DH GRADED SCHOOL & DINNING ROOM. Project 402-2-5

P. R. R.
Public Bldg's & Urban Housing Section
G. RAMIREZ DE ARELLANO, Sr. Architect