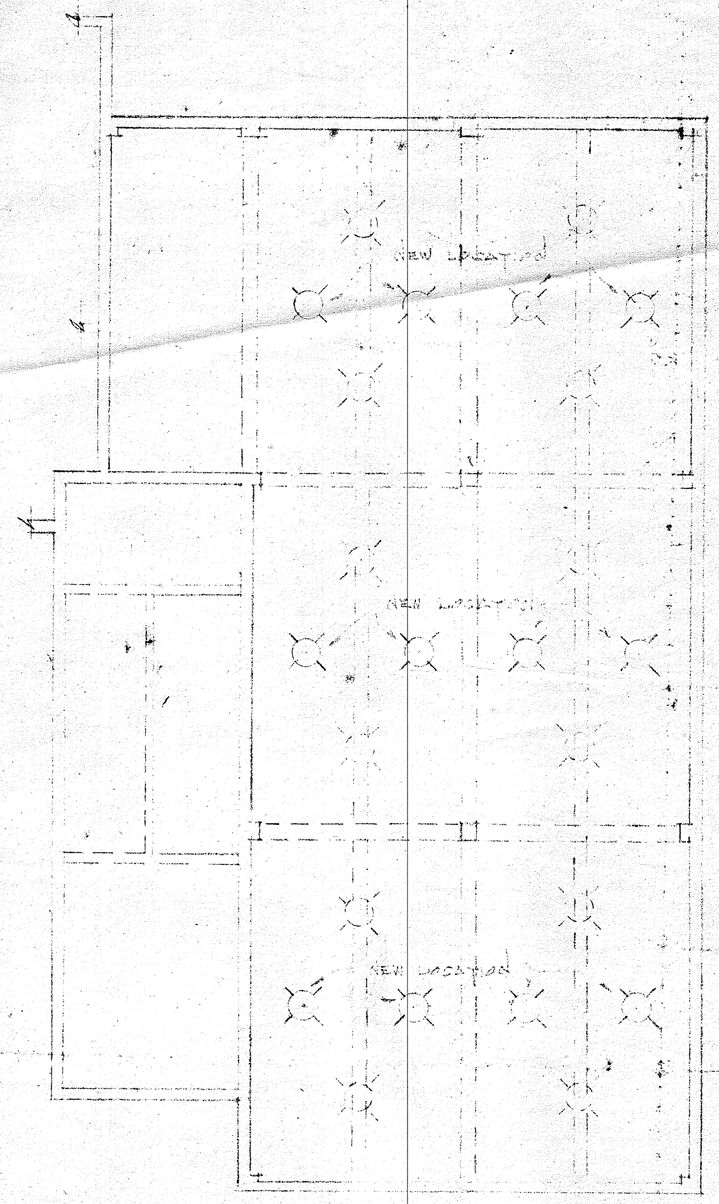

PLAN FOR NEW LOCATION OF PARTITIONS
(OTHER SIDE SIMILAR BUT INVERTED)

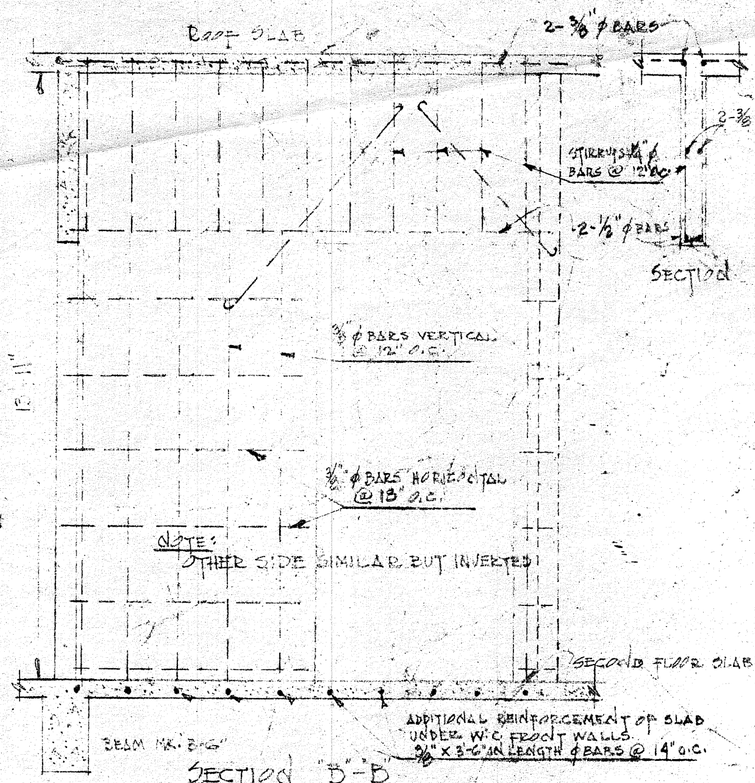

SECTION "B"-B
Scale: 3/8" = 12"

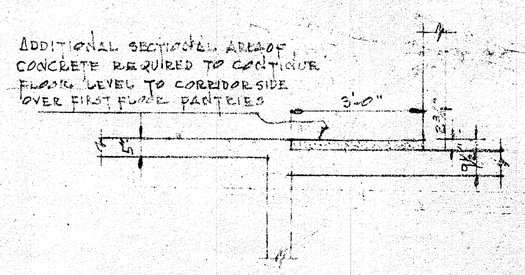

SECTION "A-A"
Scale: 3/8" = 12"

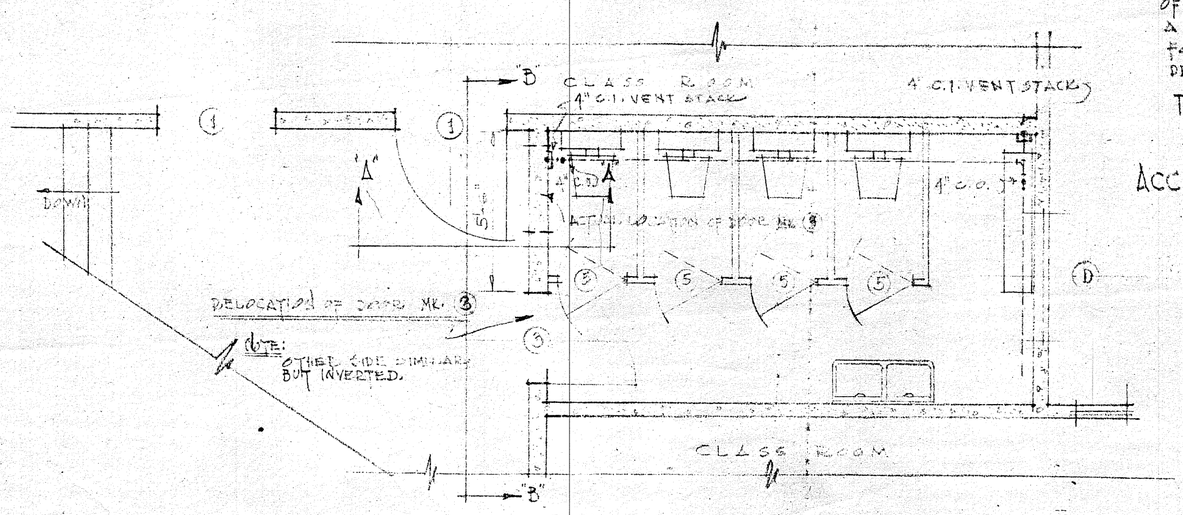

RELOCATION OF UNITS
Scale: 1/4" = 1'-0"

NOTE

THIS SHEET SUPERSEDES & VOIDS ALL THOSE PARTS OF THE ORIGINAL DRAWINGS FOR THE CONSTRUCTION OF A DINING HALL & CLASSROOMS FOR THE INSULAR HOME FOR BOYS IN COLLISION WITH THE CONSTRUCTION DETAILS, NOTES & LEGENDS HEREIN CONTAINED.

THIS SHEET FORMS PART OF CHANGE ORDER No. 3
CONTRACT ERPR. 118

ACCEPTED

CONTRACTOR

APPROVED:
ASSISTANT ADMINISTRATOR FOR PRRA
HEAD ADMINISTRATIVE OFFICER

SUBMITTED:
CHIEF - ENGINEERING DIVISION
SENIOR ARCHITECT

DETAILS COVERING ADDITIONAL WORK WITHIN CHANGE ORDER No. 3, CONTRACT ER-PR-118 CONST. OF A DINING HALL & CLASS ROOMS FOR THE INSULAR HOME FOR BOYS AT GUAYNABO, P.R. - AUG. 1, 1938

SHEET No. 1 OF 1

DRAWING DH-1

P. R. R. A.
ENGINEERING DIVISION
J.C. HITCHMAN CHIEF
GRAMIREZ DE ARELLANO - SR. ARCHITECT
DESIGNED BY: ____ DRAWN BY: J.R.J.
CHECKED BY: ____ REVISED BY: ____