


ELEVATION

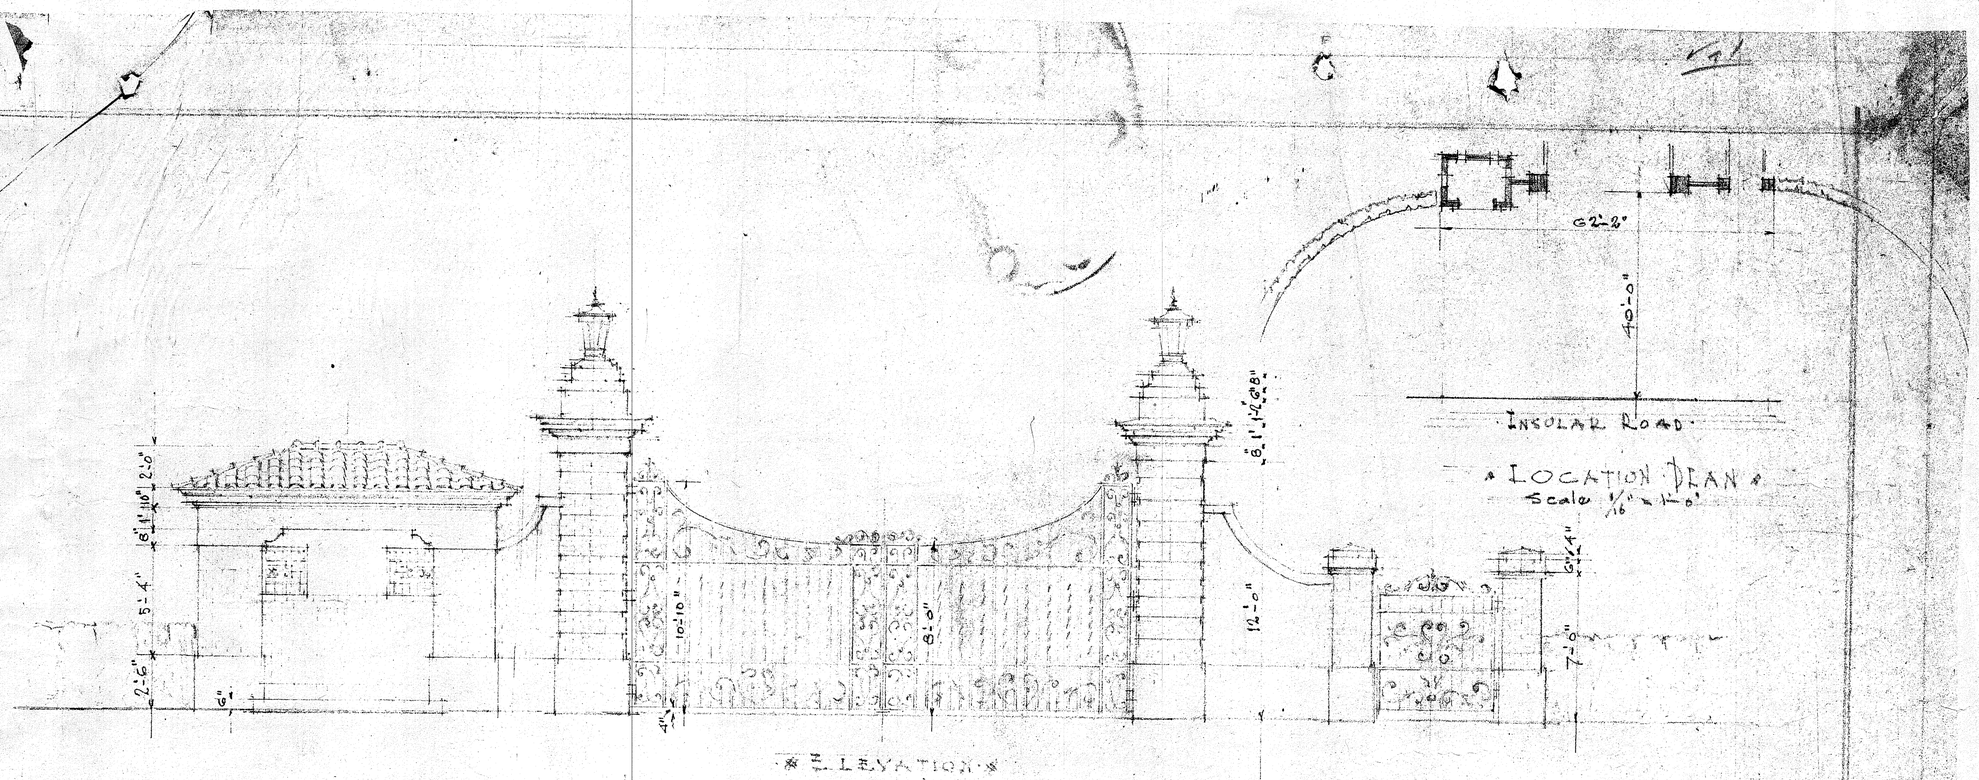


LOCATION PLAN
Scale 1/16" = 1'-0"




PLAN
Scale 1/4" = 1'-0"

SUBMITTED:

SR. ARCHITECT

INSULAR HOME FOR BOYS
AT
GUAYNABO P.R.

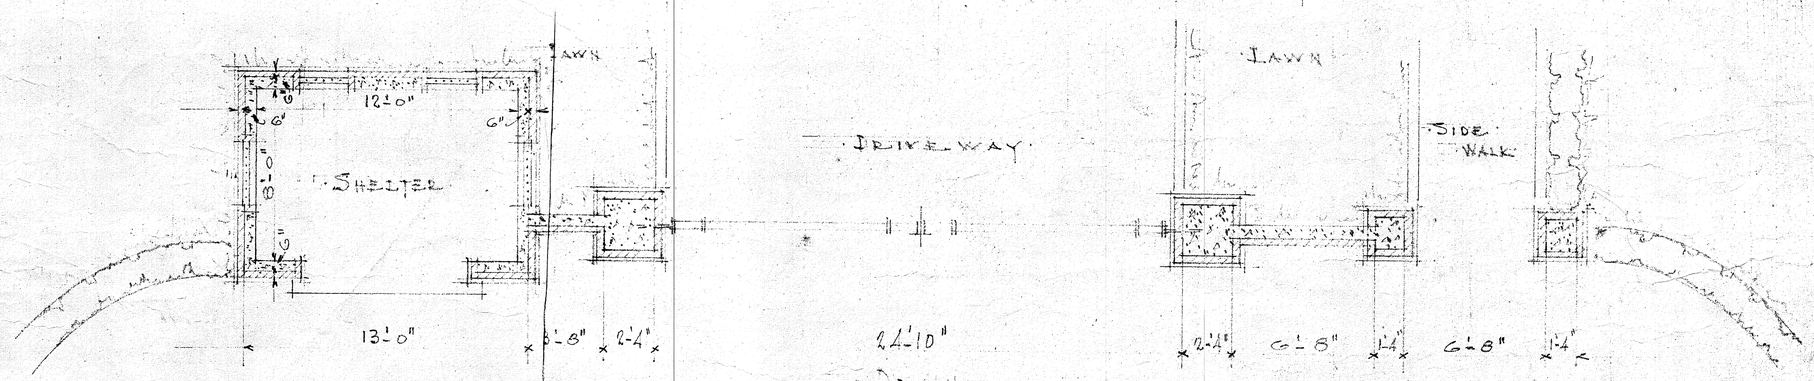PROPOSED ENTRANCE GATE

Drawn by P.H.B.