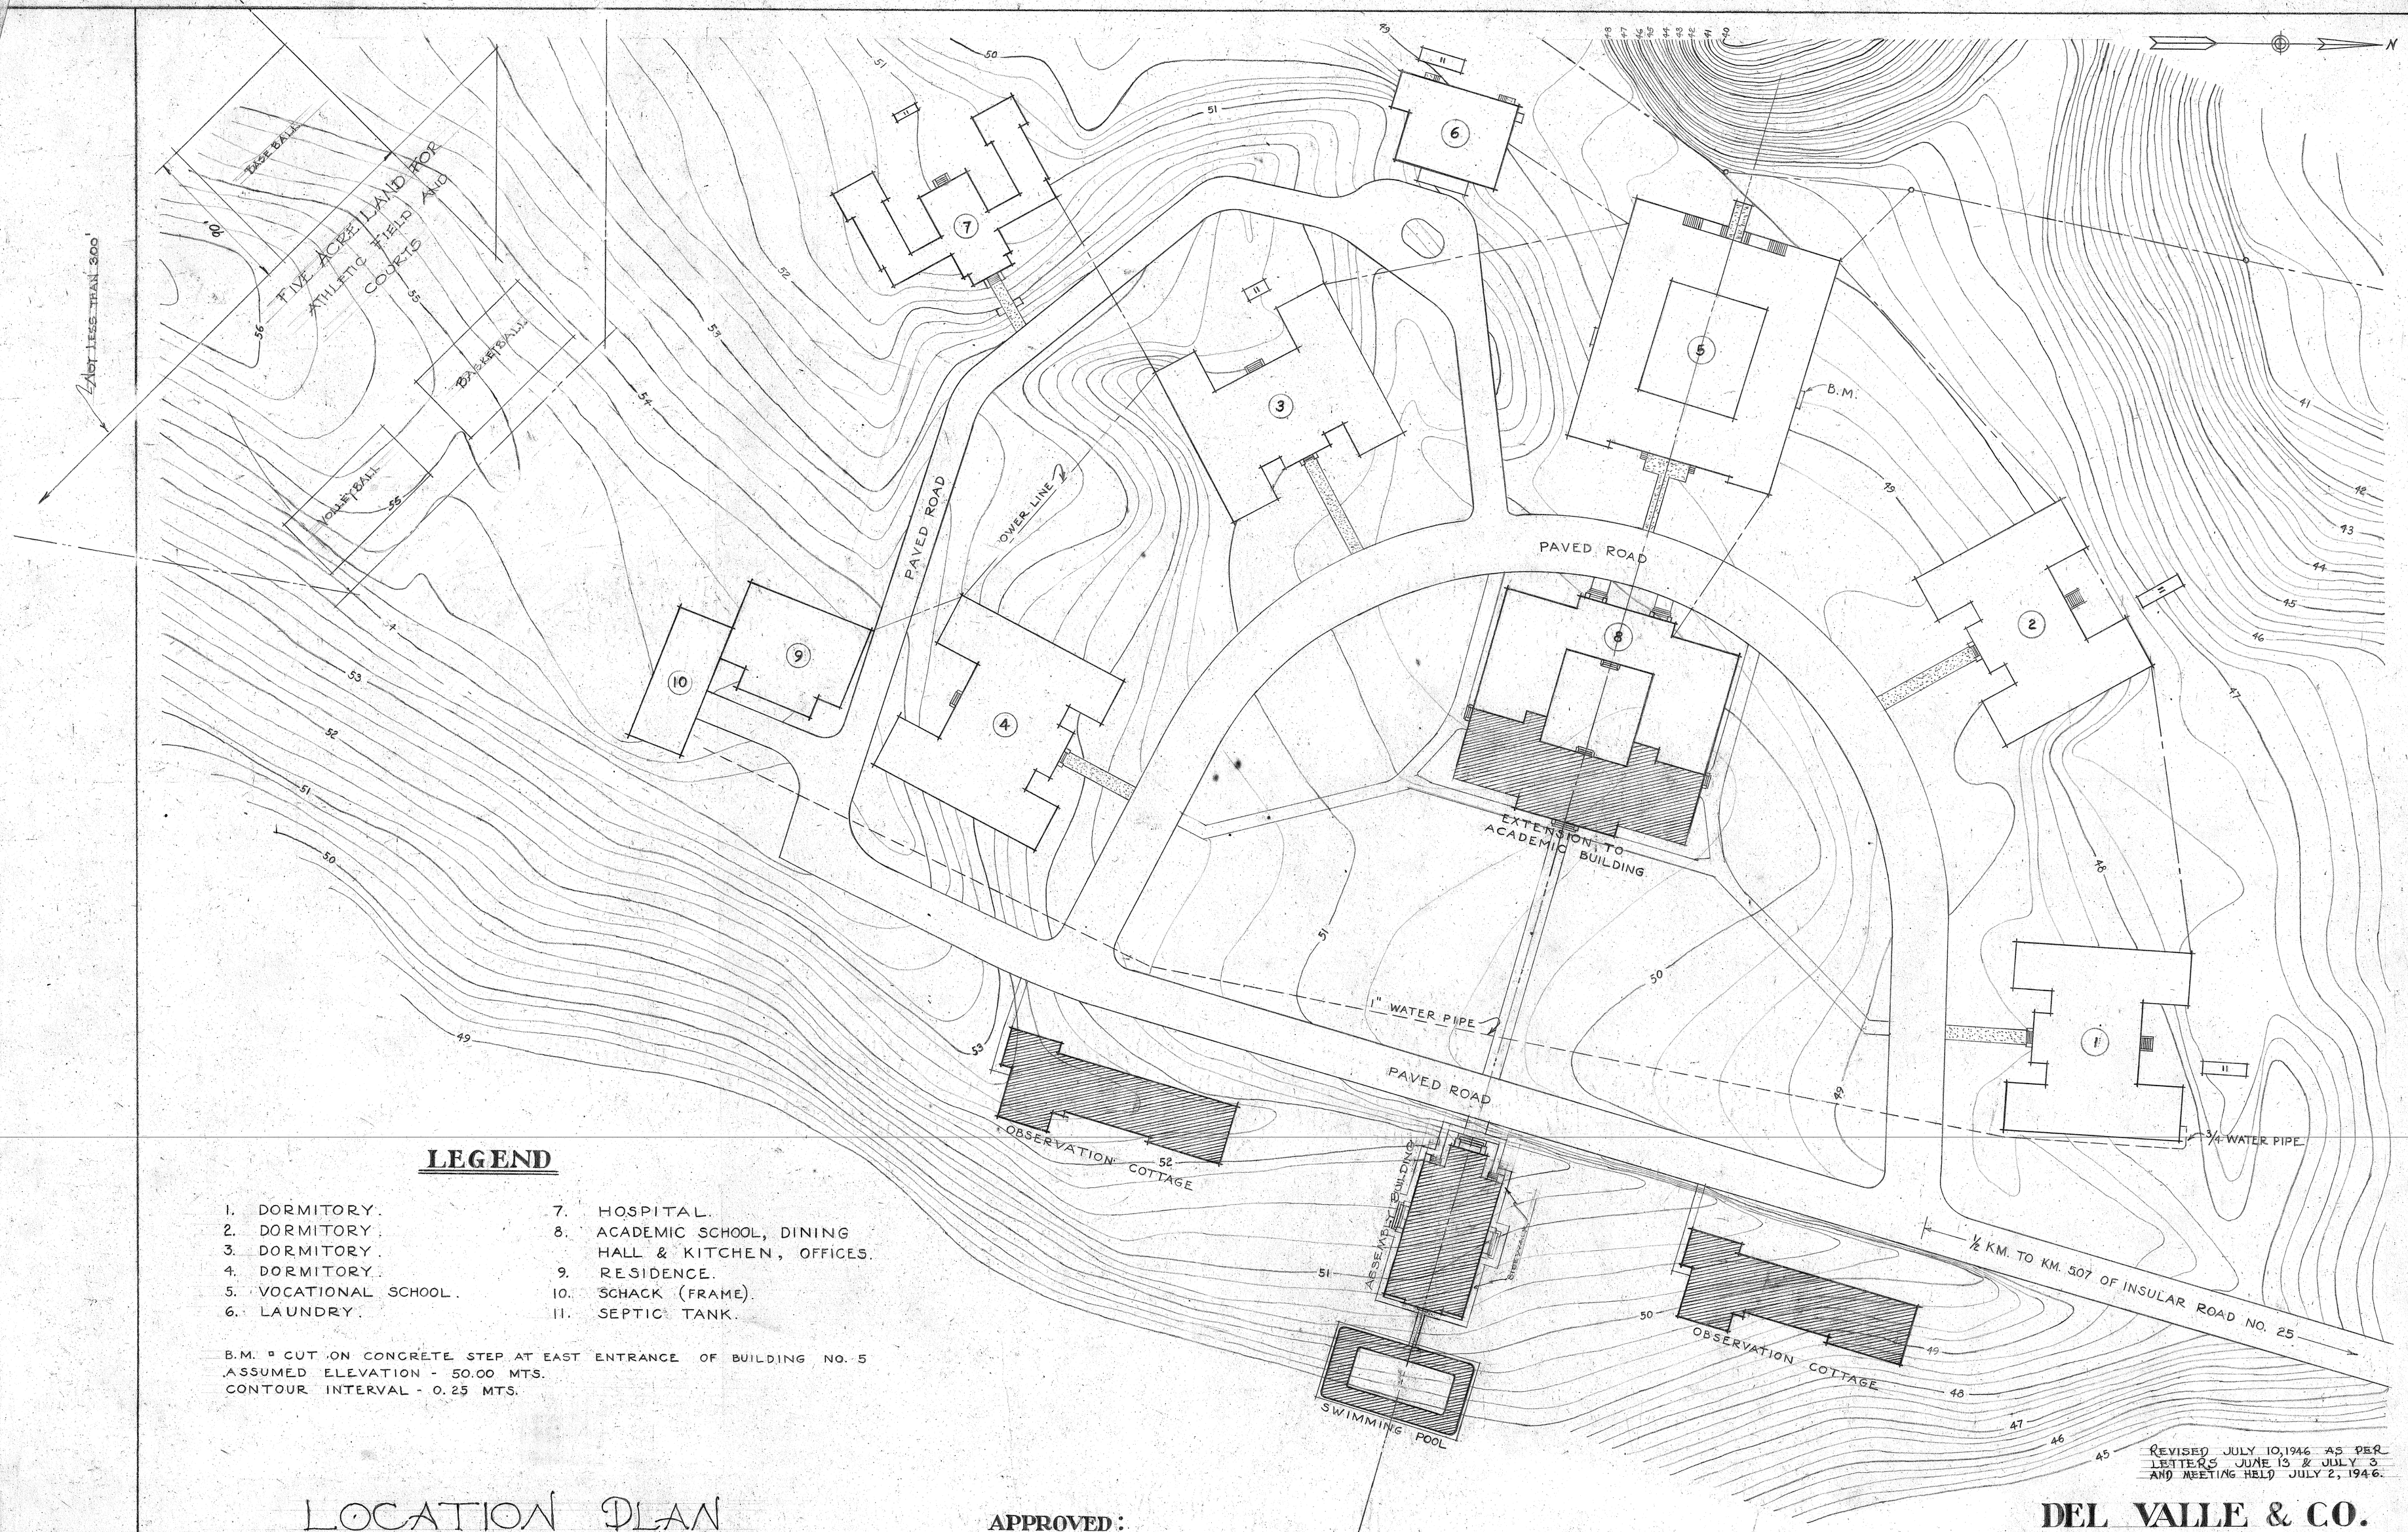

LEGEND

1. DORMITORY.
2. DORMITORY.
3. DORMITORY.
4. DORMITORY.
5. VOCATIONAL SCHOOL.
6. LAUNDRY.
7. HOSPITAL.
8. ACADEMIC SCHOOL, DINING HALL & KITCHEN, OFFICES.
9. RESIDENCE.
10. SCHACK (FRAME).
11. SEPTIC TANK.

B.M. = CUT ON CONCRETE STEP AT EAST ENTRANCE OF BUILDING NO. 5
ASSUMED ELEVATION - 50.00 MTS.
CONTOUR INTERVAL - 0.25 MTS.

LOCATION PLAN

SCALE: 1:500

(1)

APPROVED:

_____ DIRECTOR, DIVISION OF PUBLIC WELFARE, D. of H.

_____ COMMISSIONER OF HEALTH

REVISED JULY 10, 1946 AS PER LETTERS JUNE 13 & JULY 3 AND MEETING HELD JULY 2, 1946.

DEL VALLE & CO.

ENGINEERS - ARCHITECTS

OCHOA BUILDING, SAN JUAN, P.R. — 565 FIFTH AVE., NEW YORK, N.Y.

Carlos del Valle

LIC. NOS. 34 & 35

APRIL 24, 1946