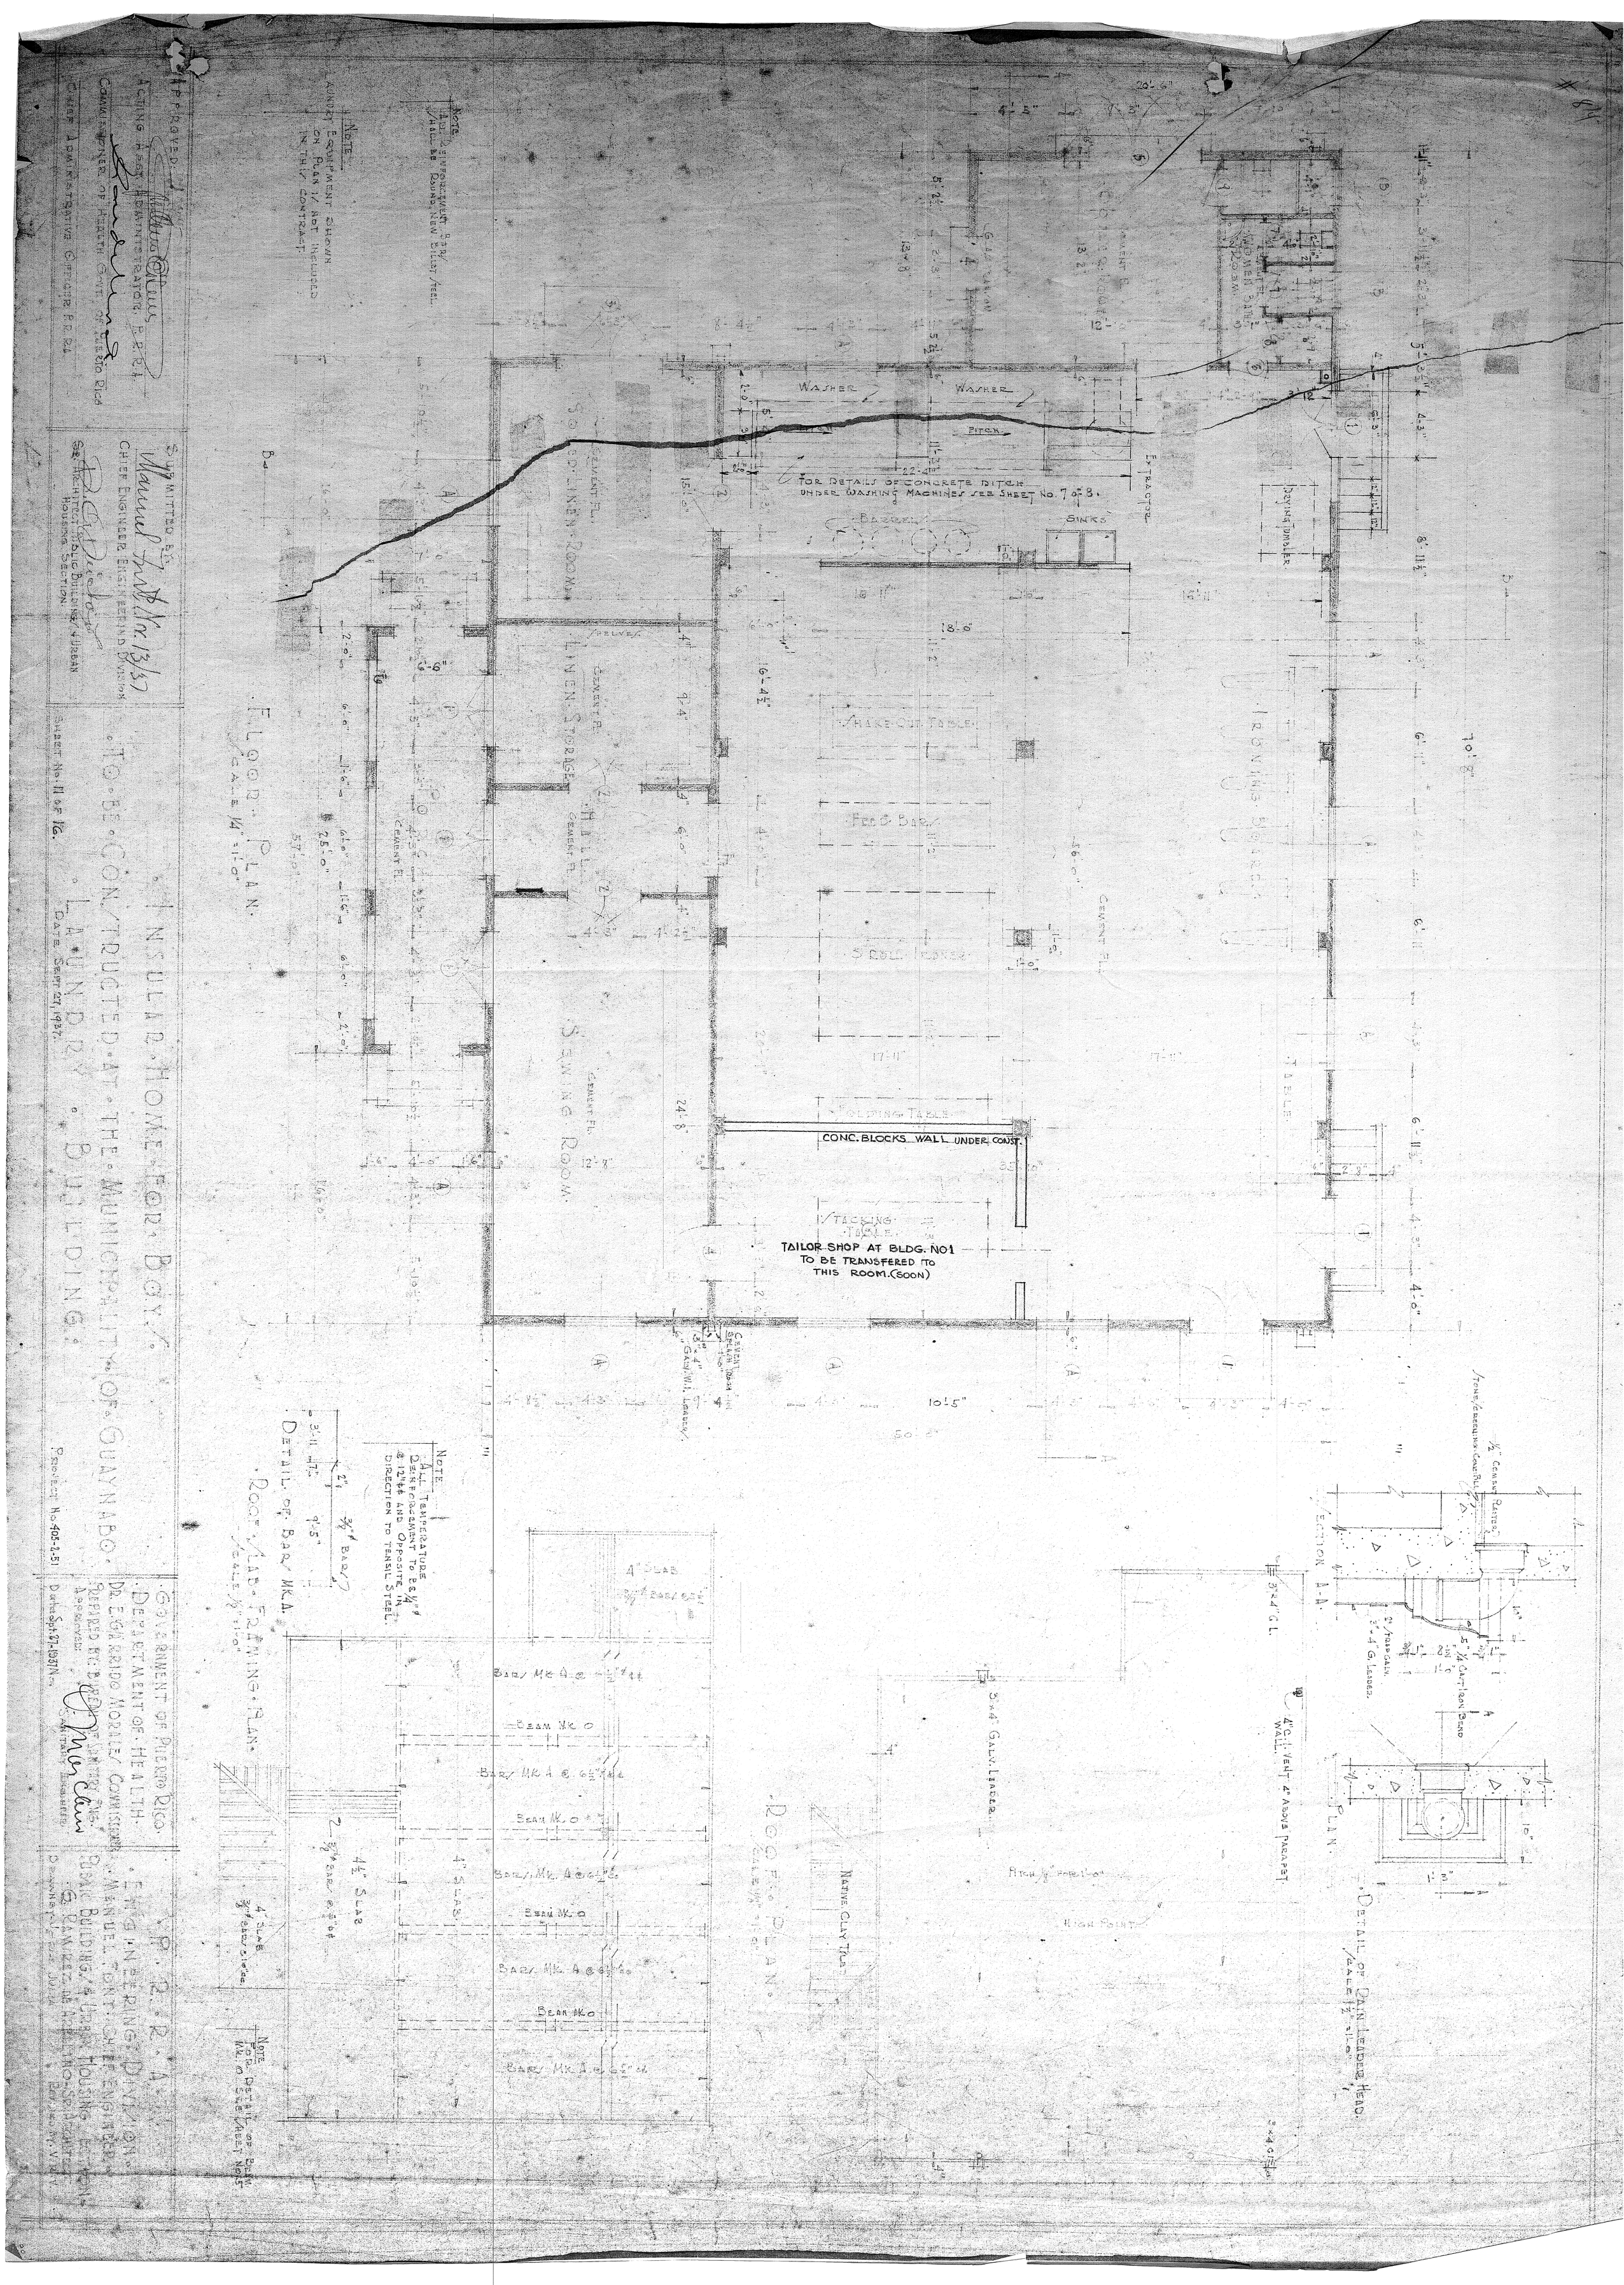
INSULAR HOME FOR BOYS
TO BE CONSTRUCTED AT THE MUNICIPALITY OF GUAYNABO
LAUNDRY BUILDING
PLAN
FLOOR PLAN
DETAIL OF BAR MK.A
ROOF PLAN
DETAIL OF DRAIN LEADER HEAD
SECTION A-A
PLAN
WASHER
PITCH
FOR DETAILS OF CONCRETE DITCH UNDER WASHING MACHINES SEE SHEET No. 7 of 8.
BARREL
SINKS
EXTRACTOR
DRYING TUMBLER
IRONING BOARD
TABLE
SHAKE-OUT TABLE
FEED BOARD
SPOOL CORNER
FOLDING TABLE
CONC. BLOCKS WALL UNDER CONST.
TACKING TABLE
TAILOR SHOP AT BLDG. NO1 TO BE TRANSFERED TO THIS ROOM. (SOON)
LINEN STORAGE
SEWING ROOM
GAS RANGE
WOMEN BATH
CEMENT FL.
NATIVE CLAY TILE
HIGH POINT
4" CONC. VENT 4" ABOVE PARAPET WALL
3x4" G.L.
NOTE: ALL TEMPERATURE REINFORCEMENT TO BE 1/4" @ 12" AND OPPOSITE IN DIRECTION TO TENSIL STEEL.
NOTE: FOR DETAIL OF BEAM MK. O SEE SHEET No 5
NOTE: LAUNDRY EQUIPMENT SHOWN ON PLAN IS NOT INCLUDED IN THIS CONTRACT.
NOTE: ALL EQUIPMENT BY/ OTHERS WILL BE FOUND, NEW BUILDING
APPROVED: ACTING ASST. ADMINISTRATOR, P.R.R.A.
COMMISSIONER OF HEALTH GOVT. OF PUERTO RICO
CHIEF ADMINISTRATIVE OFFICER, P.R.R.A.
SUBMITTED BY: CHIEF ENGINEER DIVISION
CHIEF ENGINEER DIVISION
ARCHITECT, PUBLIC BUILDINGS & URBAN HOUSING SECTION
SHEET No. 11 of 16.
DATE: SEPT. 27, 1937.
GOVERNMENT OF PUERTO RICO
DEPARTMENT OF HEALTH
DR. E. GARRIDO MORALES, COMMISSIONER
REPORTED BY: BUREAU OF SANITARY ENGINEERING
P.R.R.A. ENGINEERING DIVISION
EDGAR BUILDING & URBAN HOUSING SECTION
G. RAMOS DE ARBELO, CHIEF ENGINEER
P.R.R.A. SANITARY ENGINEERING
P.R.R.A. SANITARY ENGINEERING
P.R.R.A. SANITARY ENGINEERING
Date Sept. 27-1937
Date Sept. 27-1937
P.R.R.A. Sect. No. 405-2-51