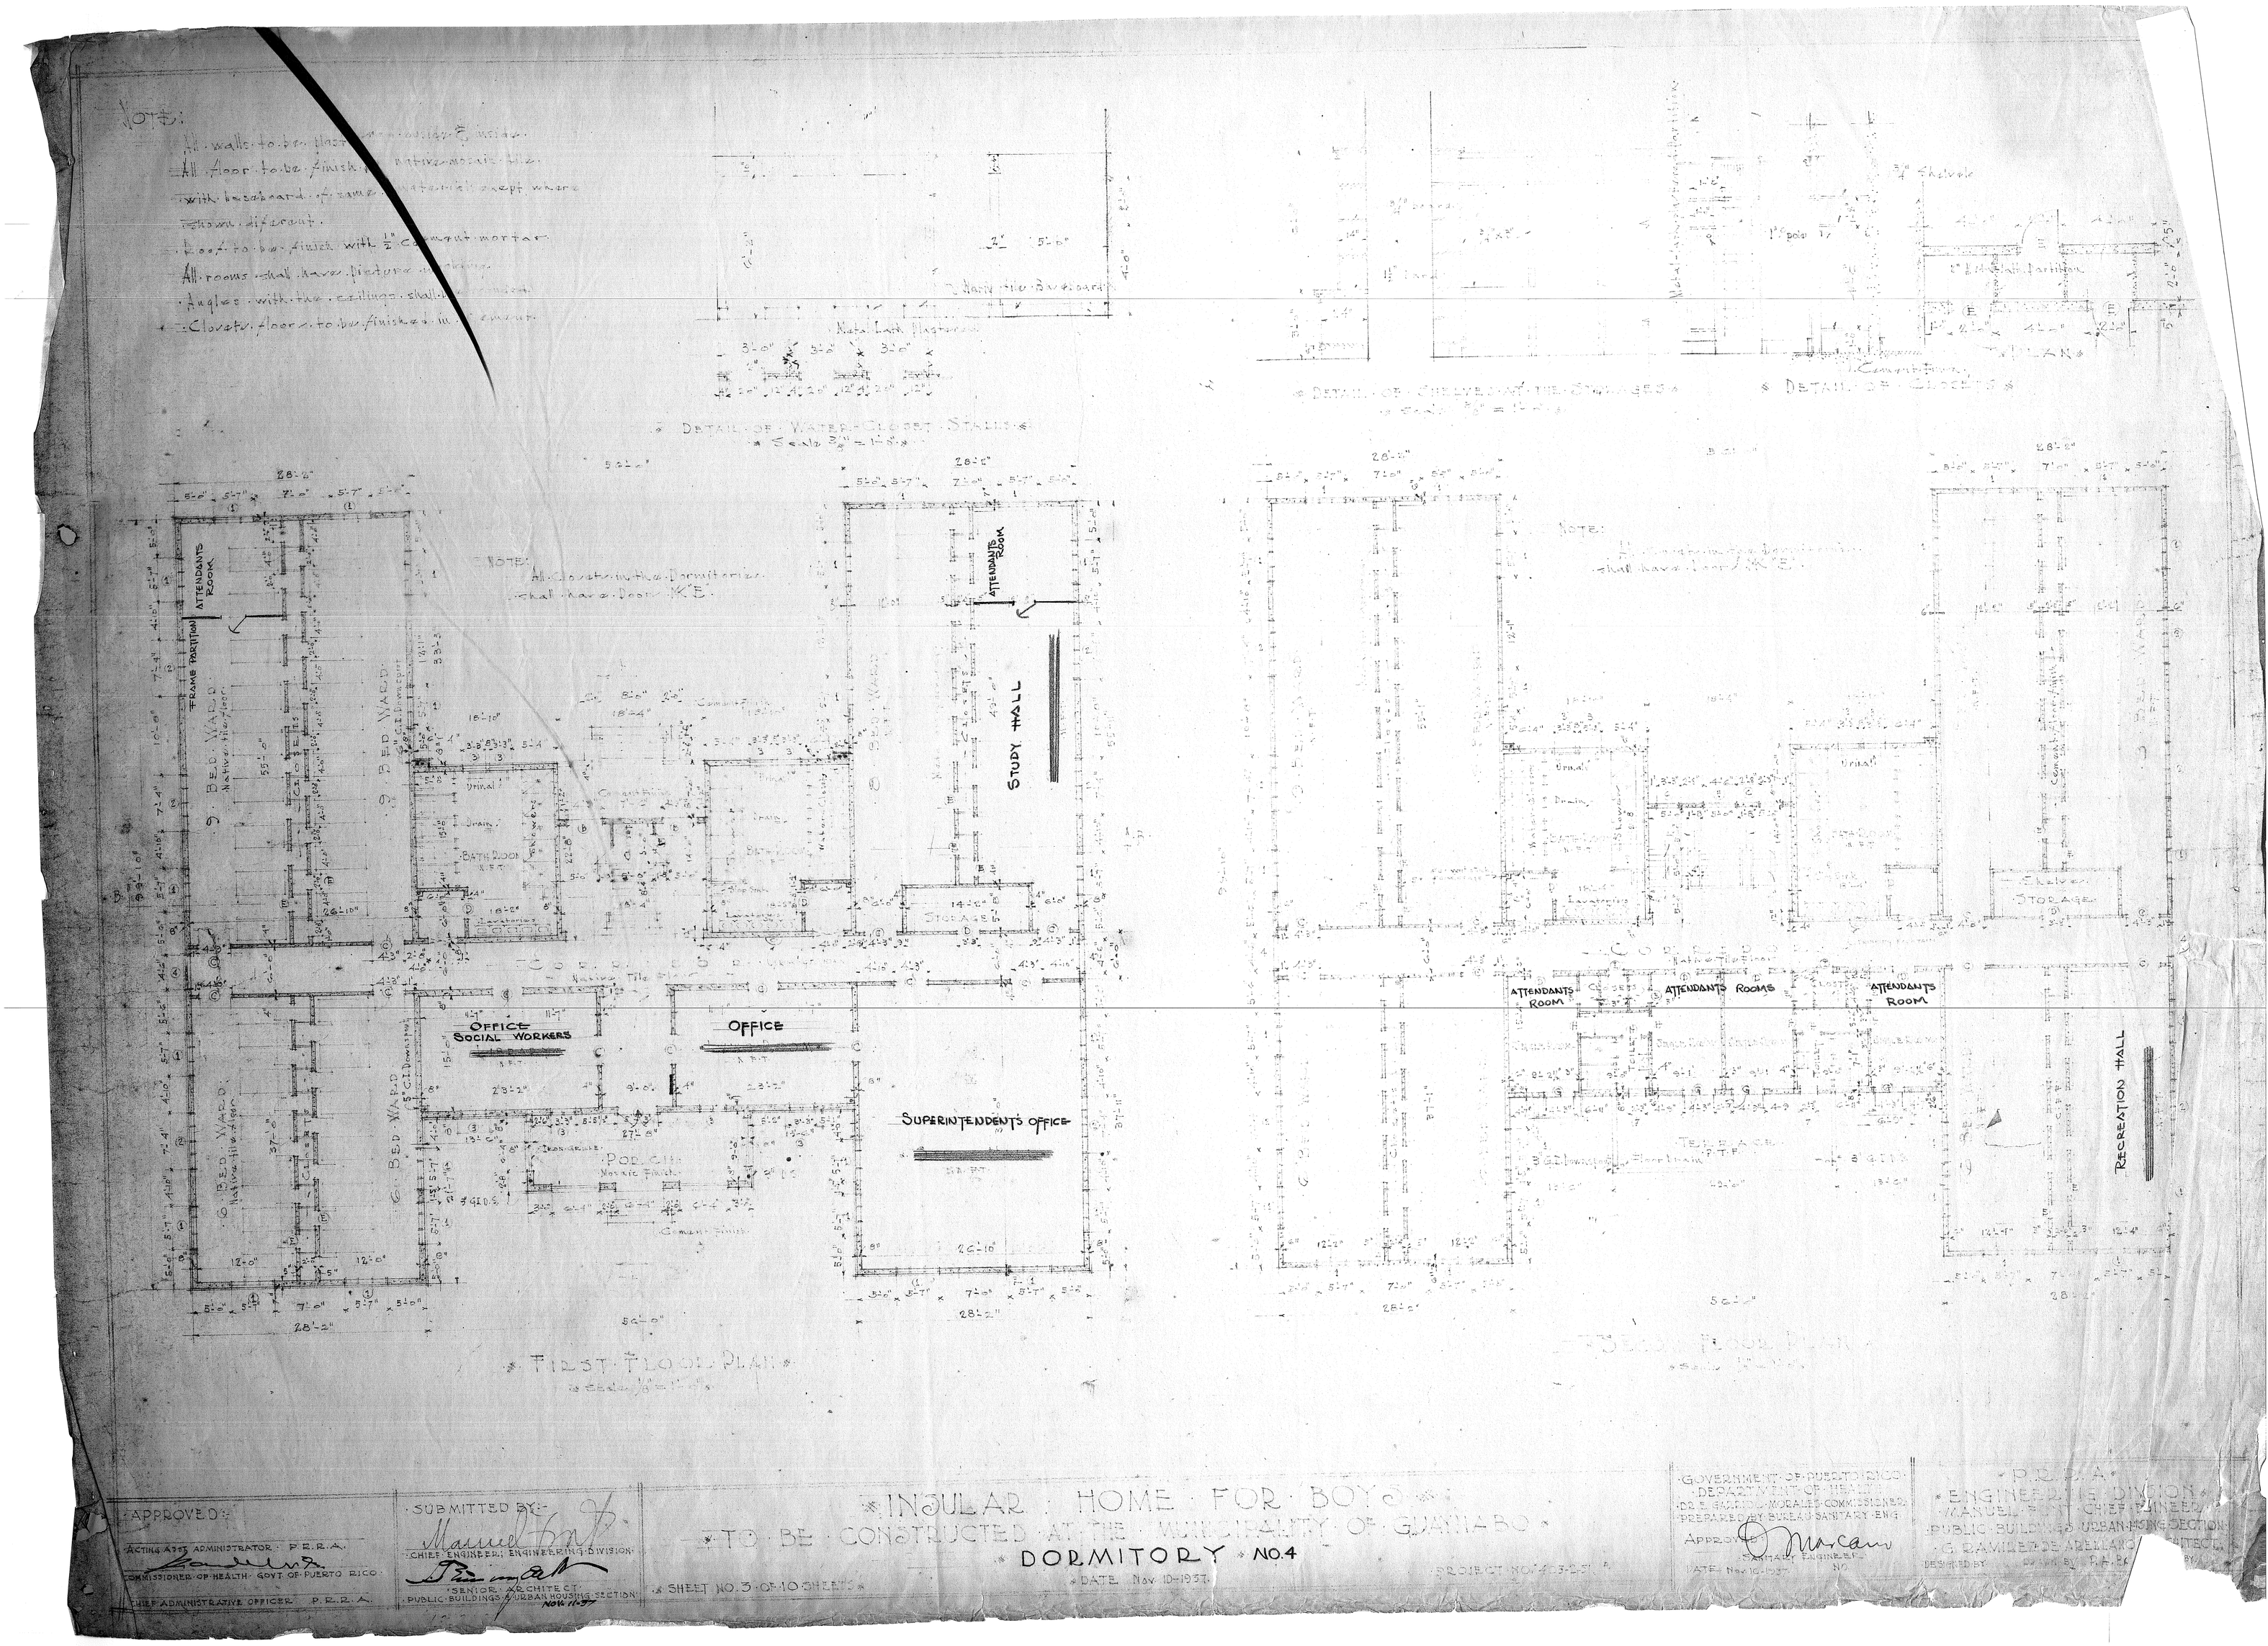
NOTE:
All walls to be plastered inside & outside.
All floor to be finished with native mosaic tile.
with baseboard of same material except where shown different.
Roof to be finish with 1/2" cement mortar.
All rooms shall have picture moulding.
Angles with the ceilings shall be rounded.
Closets floors to be finished in cement.
DETAIL OF WATER-CLOSET STALLS
DETAIL OF SHELVES AT THE STORAGES
DETAIL OF CLOSETS
PLAN
NOTE:
All Closets in the Dormitories shall have Door "K"E.
ATTENDANTS ROOM
FRAME PARTITION
9 BED WARD
BATH ROOM
STORAGE
STUDY HALL
OFFICE SOCIAL WORKERS
OFFICE
SUPERINTENDENT'S OFFICE
PORCH
FIRST FLOOR PLAN
ATTENDANTS ROOM
ATTENDANTS ROOMS
ATTENDANTS ROOM
TERRACE
RECREATION HALL
SECOND FLOOR PLAN
APPROVED:
ACTING ASST. ADMINISTRATOR P.R.R.A.
COMMISSIONER OF HEALTH GOVT. OF PUERTO RICO
CHIEF ADMINISTRATIVE OFFICER P.R.R.A.
SUBMITTED BY:
CHIEF ENGINEER, ENGINEERING DIVISION
SENIOR ARCHITECT
PUBLIC BUILDINGS & URBAN HOUSING SECTION
INSULAR HOME FOR BOYS
TO BE CONSTRUCTED AT THE MUNICIPALITY OF GUAYNABO
DORMITORY NO. 4
SHEET NO. 3 OF 10 SHEETS
DATE Nov. 10-1937
PROJECT NO. 403-2-51
GOVERNMENT OF PUERTO RICO
DEPARTMENT OF HEALTH
DR. E. GARRIDO MORALES COMMISSIONER
PREPARED BY BUREAU SANITARY ENG.
APPROVED
SANITARY ENGINEER
DATE Nov. 10-1937
P.R.R.A.
ENGINEERING DIVISION
MANUEL FONT CHIEF ENGINEER
PUBLIC BUILDINGS URBAN HOUSING SECTION
G. RAMIREZ DE ARELLANO ARCHITECT
DESIGNED BY
DRAWN BY