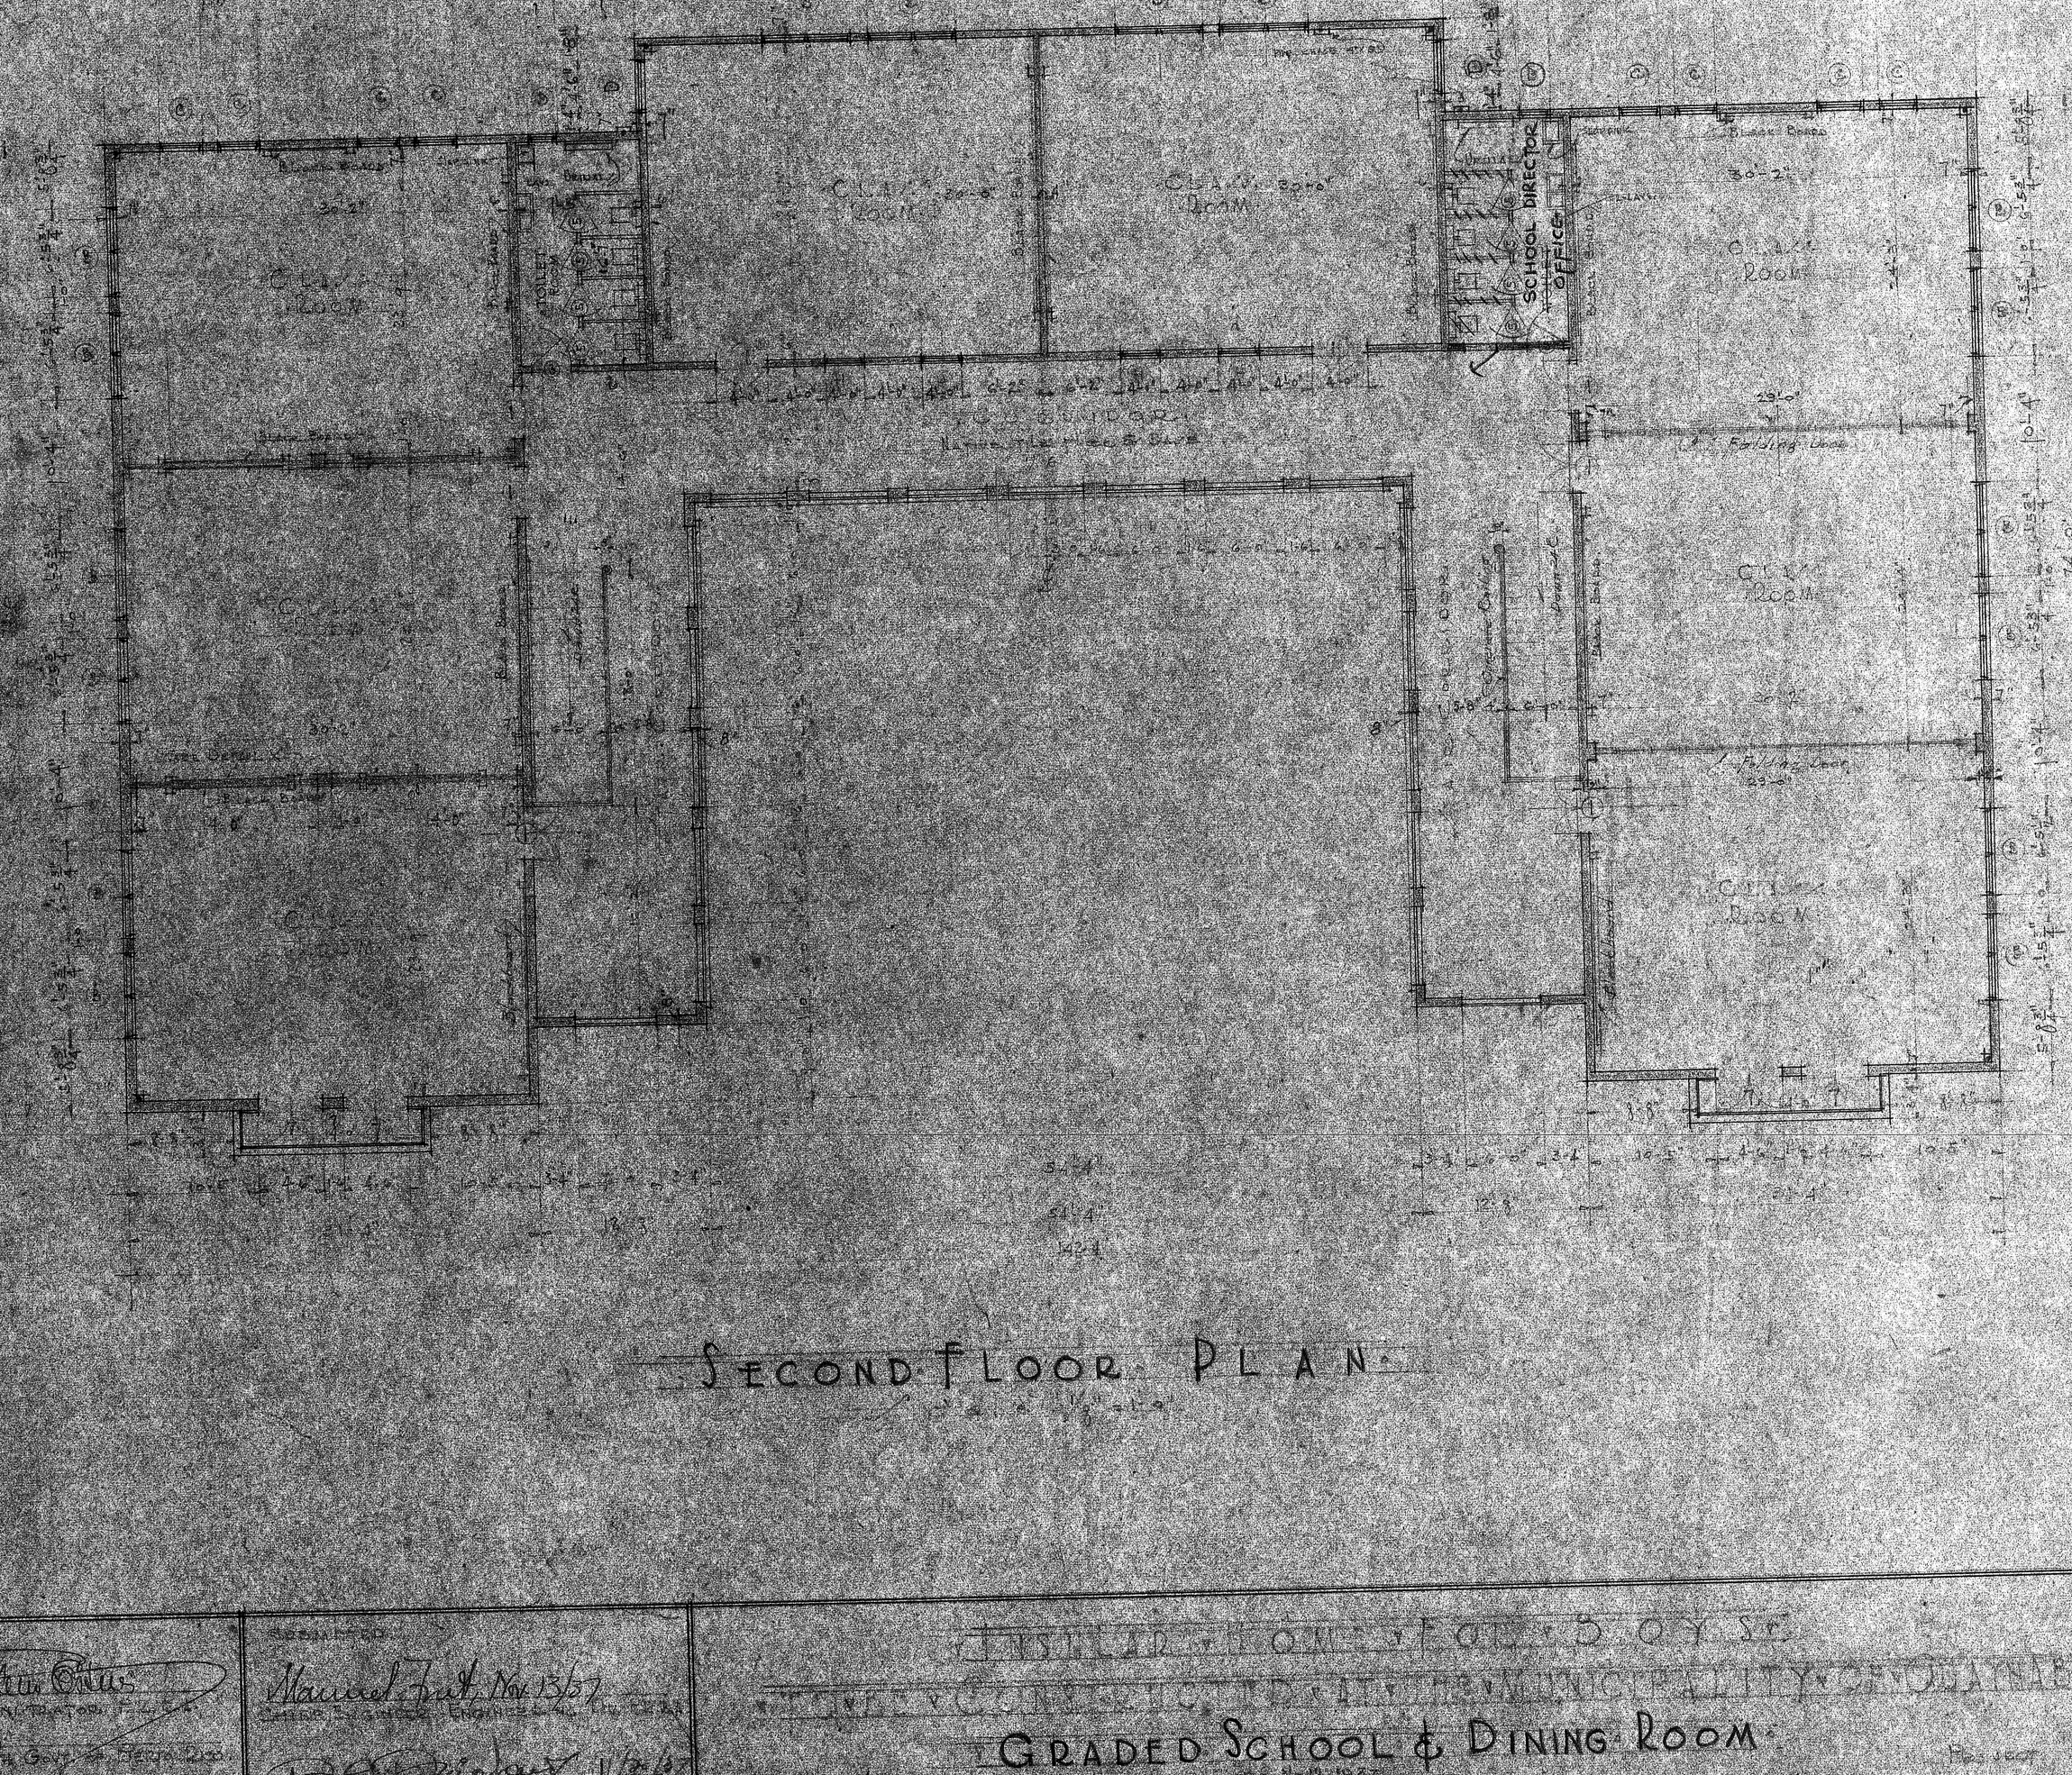
SCHOOL DIRECTOR'S OFFICE
TOILET
Class Room
Class Room
Class Room