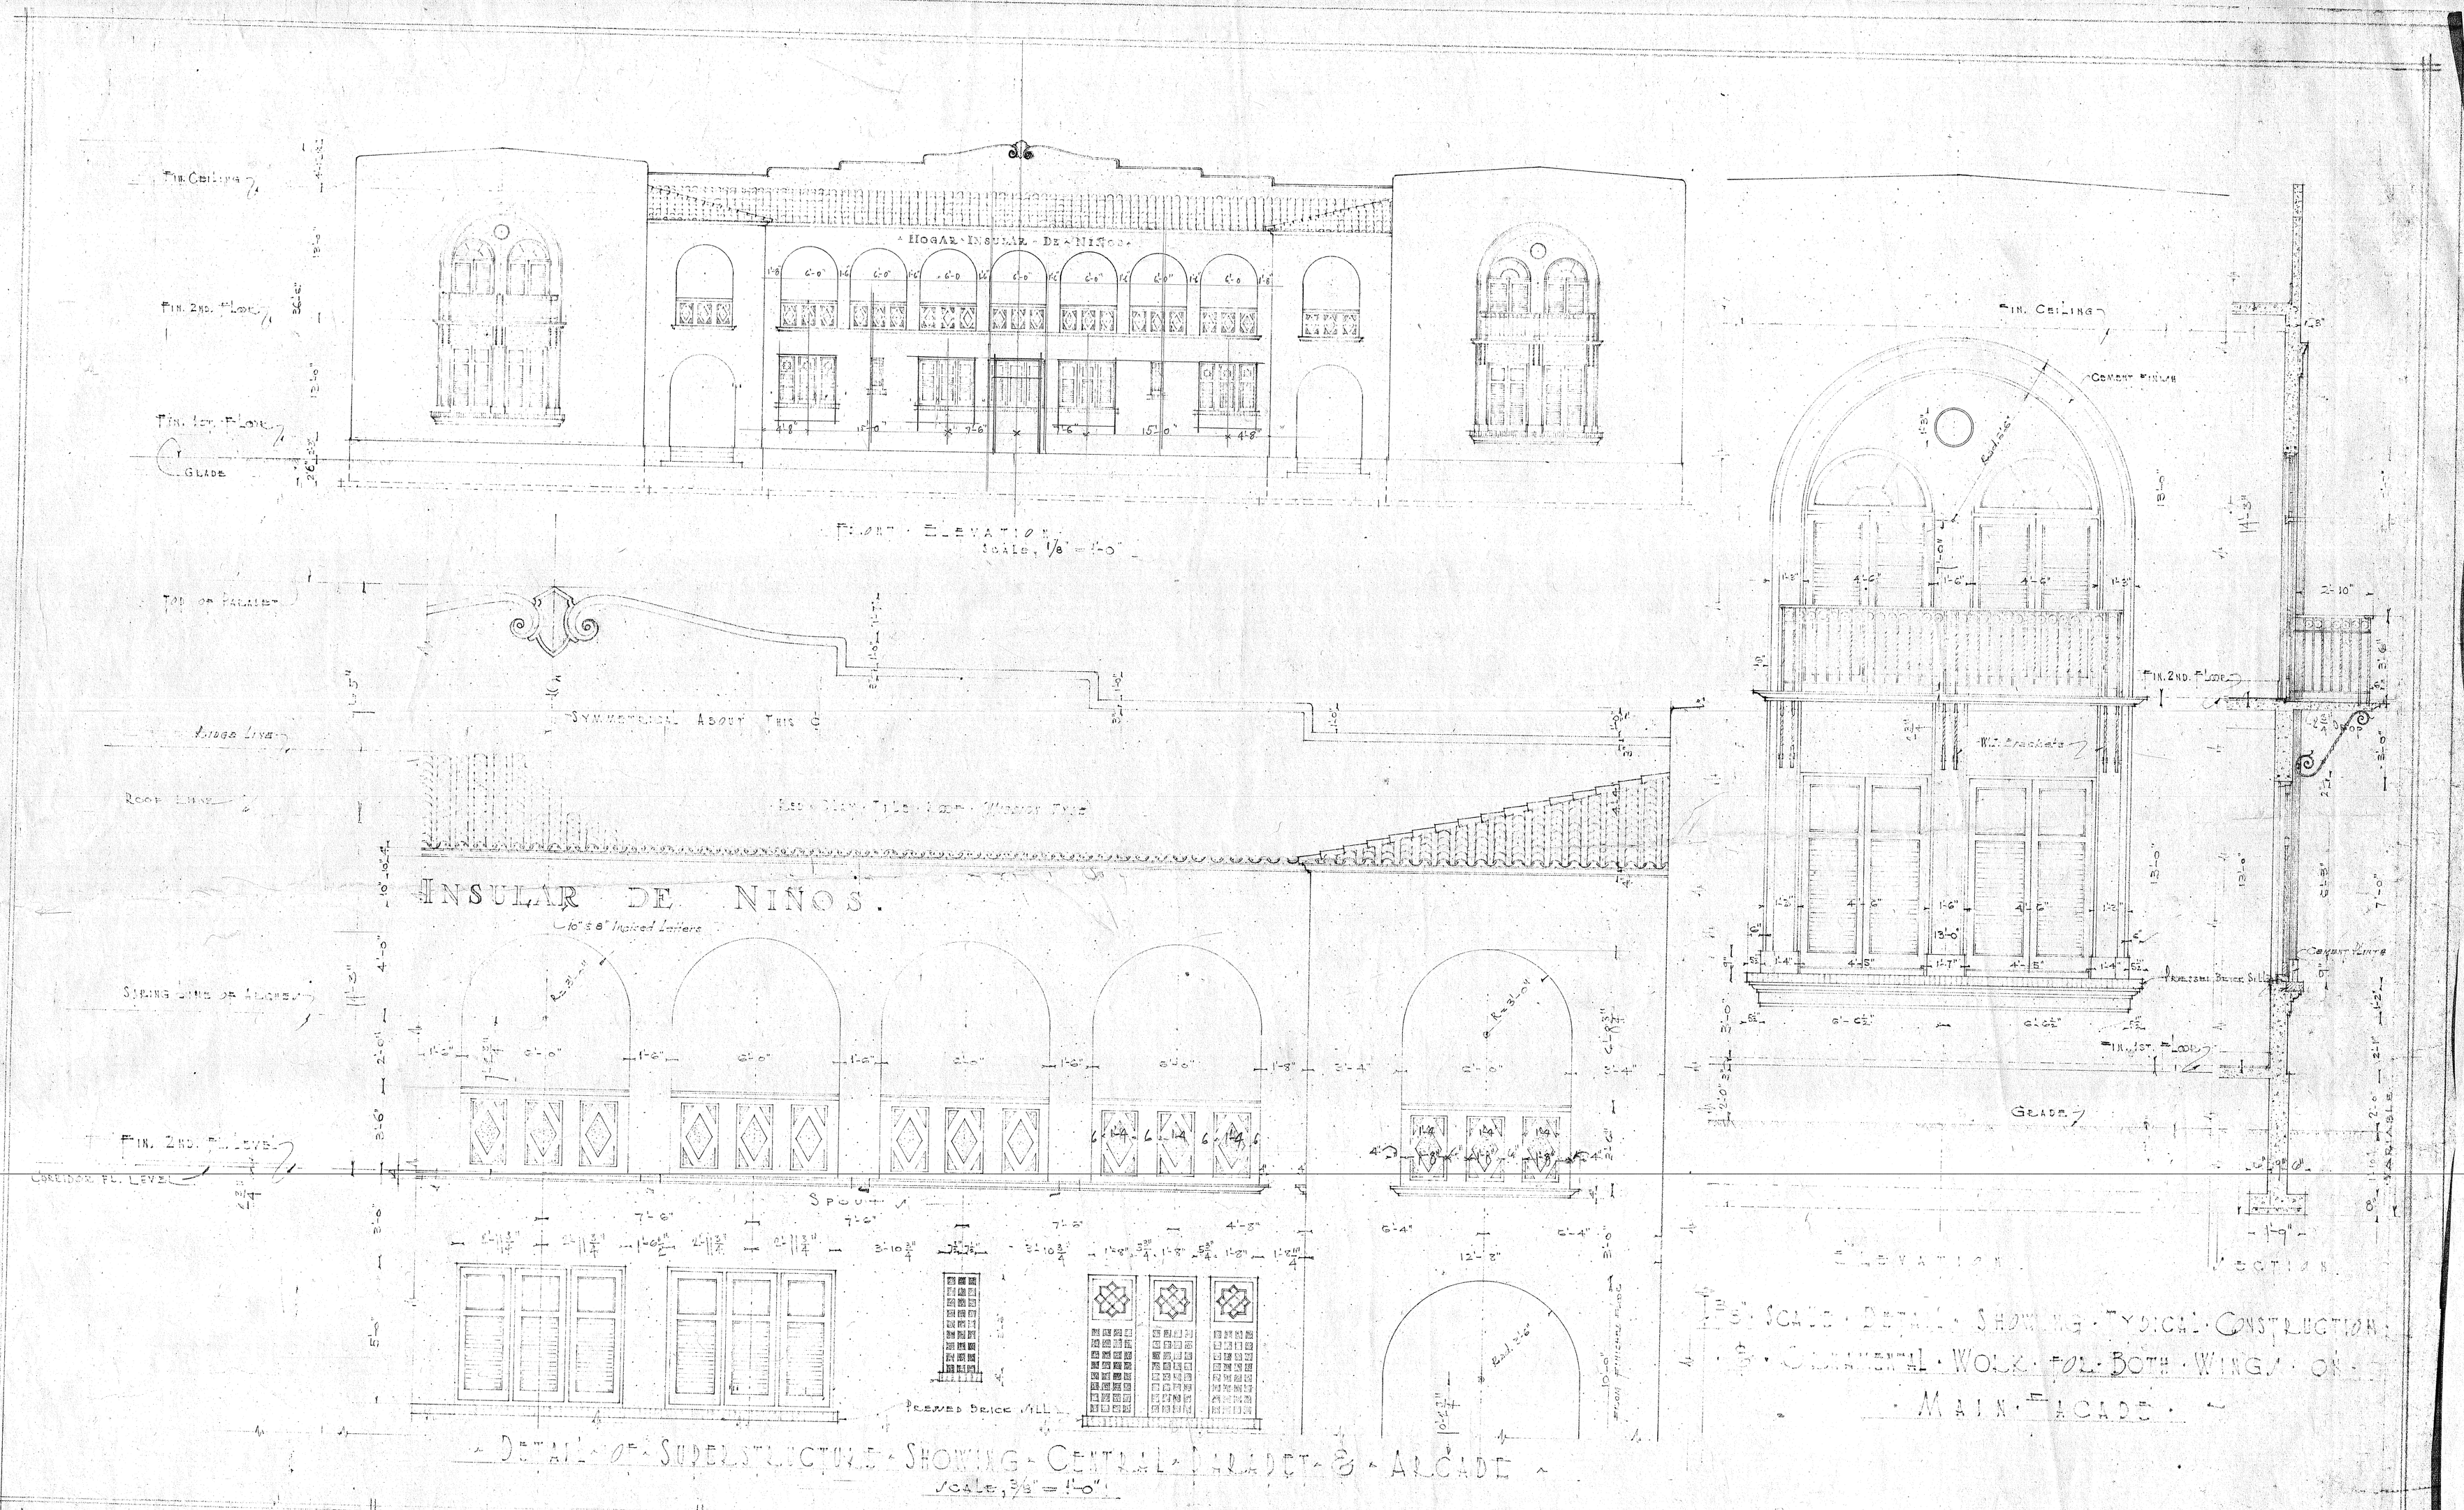

Approved:

Act'g Ass't Adm.

Commissioner of Health Govt of Puerto Rico

Chief Administrative Officer P.R.R.A.

Submitted

Manuel Font, Nov. 13/37

Chief Engineer, Engineering Div. P.R.R.A.

Sr. Arch. Public Bldgs. & Urban Housing Sect.

Insular Home for Boys

To be Constructed at the Municipality of Guaynabo

Graded School & Dining Room

Sheet No. 6 of 13

Date No. 12-1937.

Project No. 405-2-51

Government of Puerto Rico

Department of Health

Dr. E. Garrido Morales, Commissioner

Prepared by Bureau of Sanitary Eng.

Approved

Date 1/17/38 Sanitary Engineer No. 1975

P.R.R.A.

Engineering Division

Manuel Font, Chief Engineer

Public Bldgs. & Urban Housing Sect.

G. Ramirez de Arellano, Sr. Arch.

Drawn by [illegible] Revised by P.A.B.