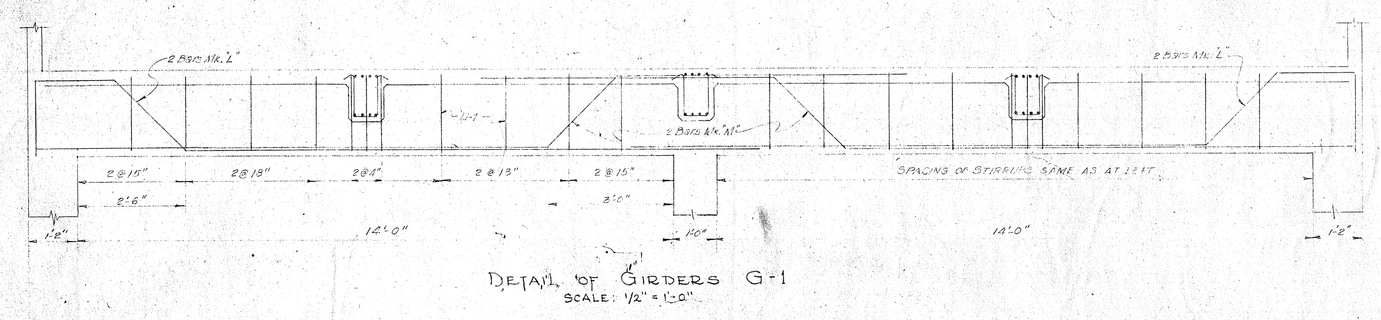

DETAIL OF GIRDERS G-1
SCALE: 1/2" = 1'-0"

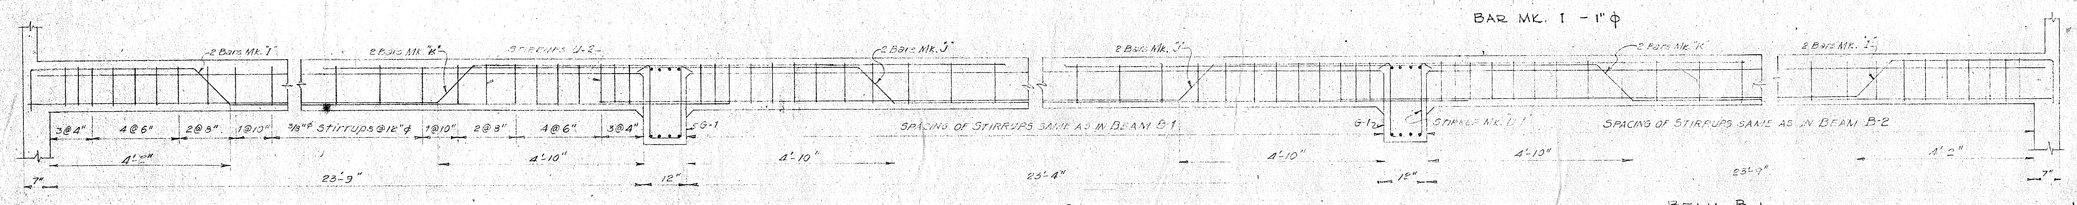

BEAM B-1 — BEAM B-2 — BEAM B-1

DETAIL OF BEAMS B-1 & B-2
SCALE: 1/2" = 1'-0"

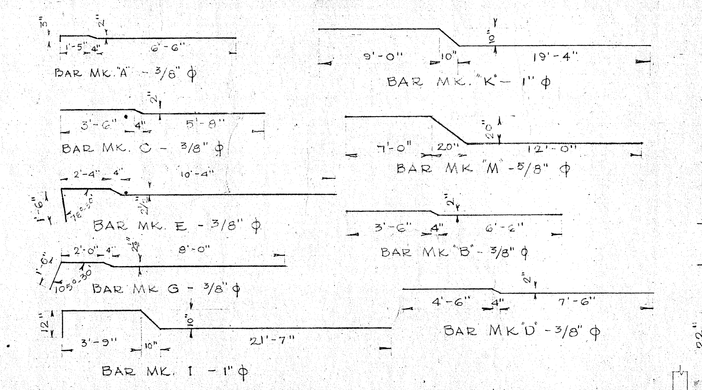

SECTION OF BEAMS B-1 & B-2
SCALE: 1/2" = 1'-0"

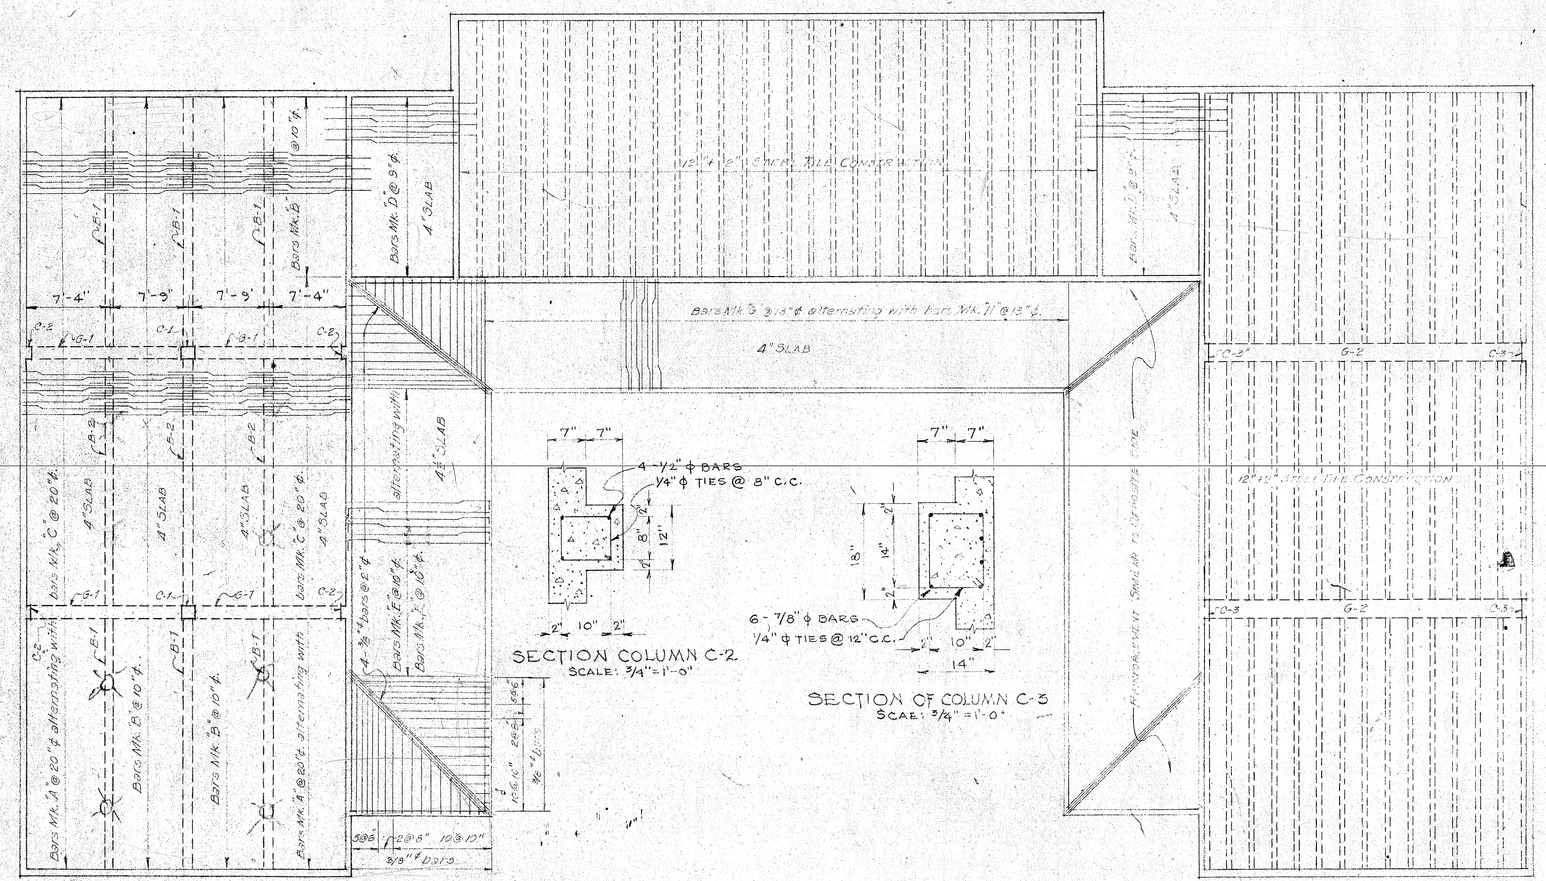
Bars Mk. B @ 10"
Bars Mk. D @ 9"
4" SLAB
Bars Mk. B @ 10"
Bars Mk. C @ 20" c.
Bars Mk. C @ 20" c.
Bars Mk. A @ 20" c. alternating with
Bars Mk. A @ 20" c. alternating with
