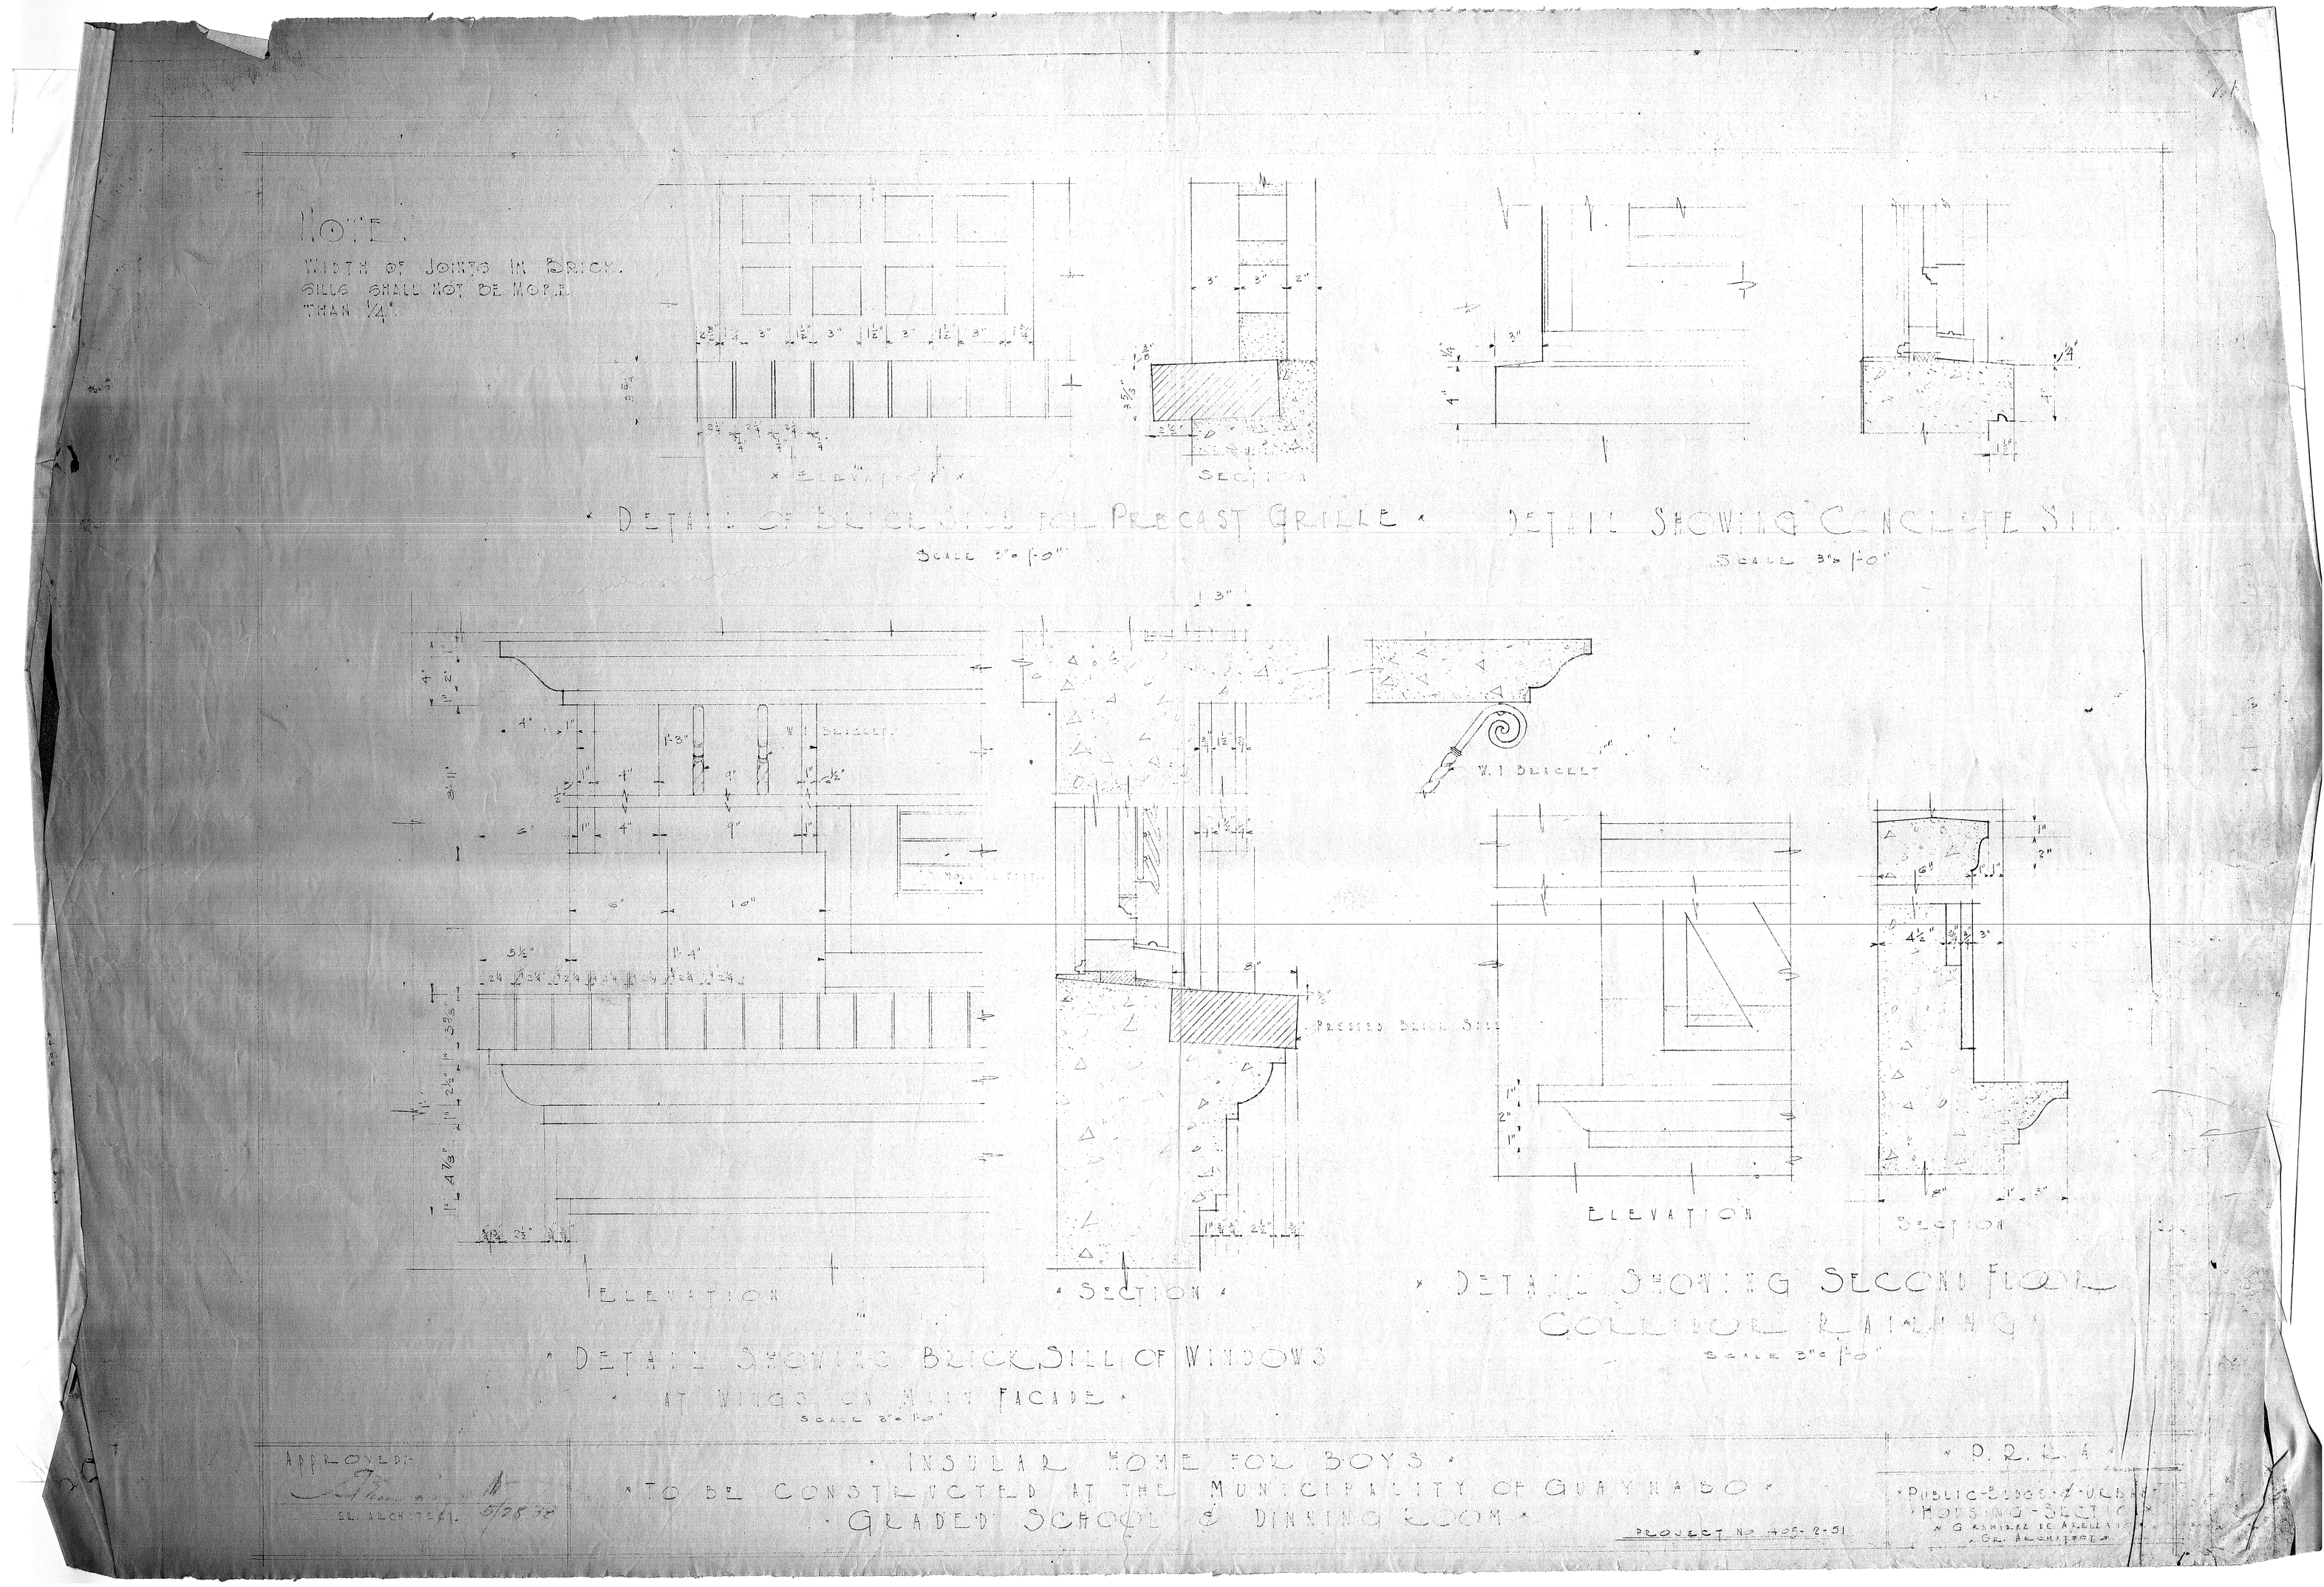
NOTE.
WIDTH OF JOINTS IN BRICK SILLS SHALL NOT BE MORE THAN 1/4".
ELEVATION
SECTION
DETAIL OF BRICK SILL FOR PRECAST GRILLE
SCALE 3" = 1'-0"
DETAIL SHOWING CONCRETE SILL
SCALE 3" = 1'-0"
W. I. BRACKET
PRESSED BRICK SILL
ELEVATION
SECTION
DETAIL SHOWING BRICK SILL OF WINDOWS AT WINGS ON MAIN FACADE
SCALE 3" = 1'-0"
DETAIL SHOWING SECOND FLOOR CORRIDOR RAILING
SCALE 3" = 1'-0"
APPROVED:
SR. ARCHITECT.
5/28/38
INSULAR HOME FOR BOYS
TO BE CONSTRUCTED AT THE MUNICIPALITY OF GUAYNABO
GRADED SCHOOL & DINNING ROOM
PROJECT No. 405-2-51
P. R. R. A.
PUBLIC BLDGS. & URBAN HOUSING SECTION
G. RAMIREZ DE ARELLANO
SR. ARCHITECT